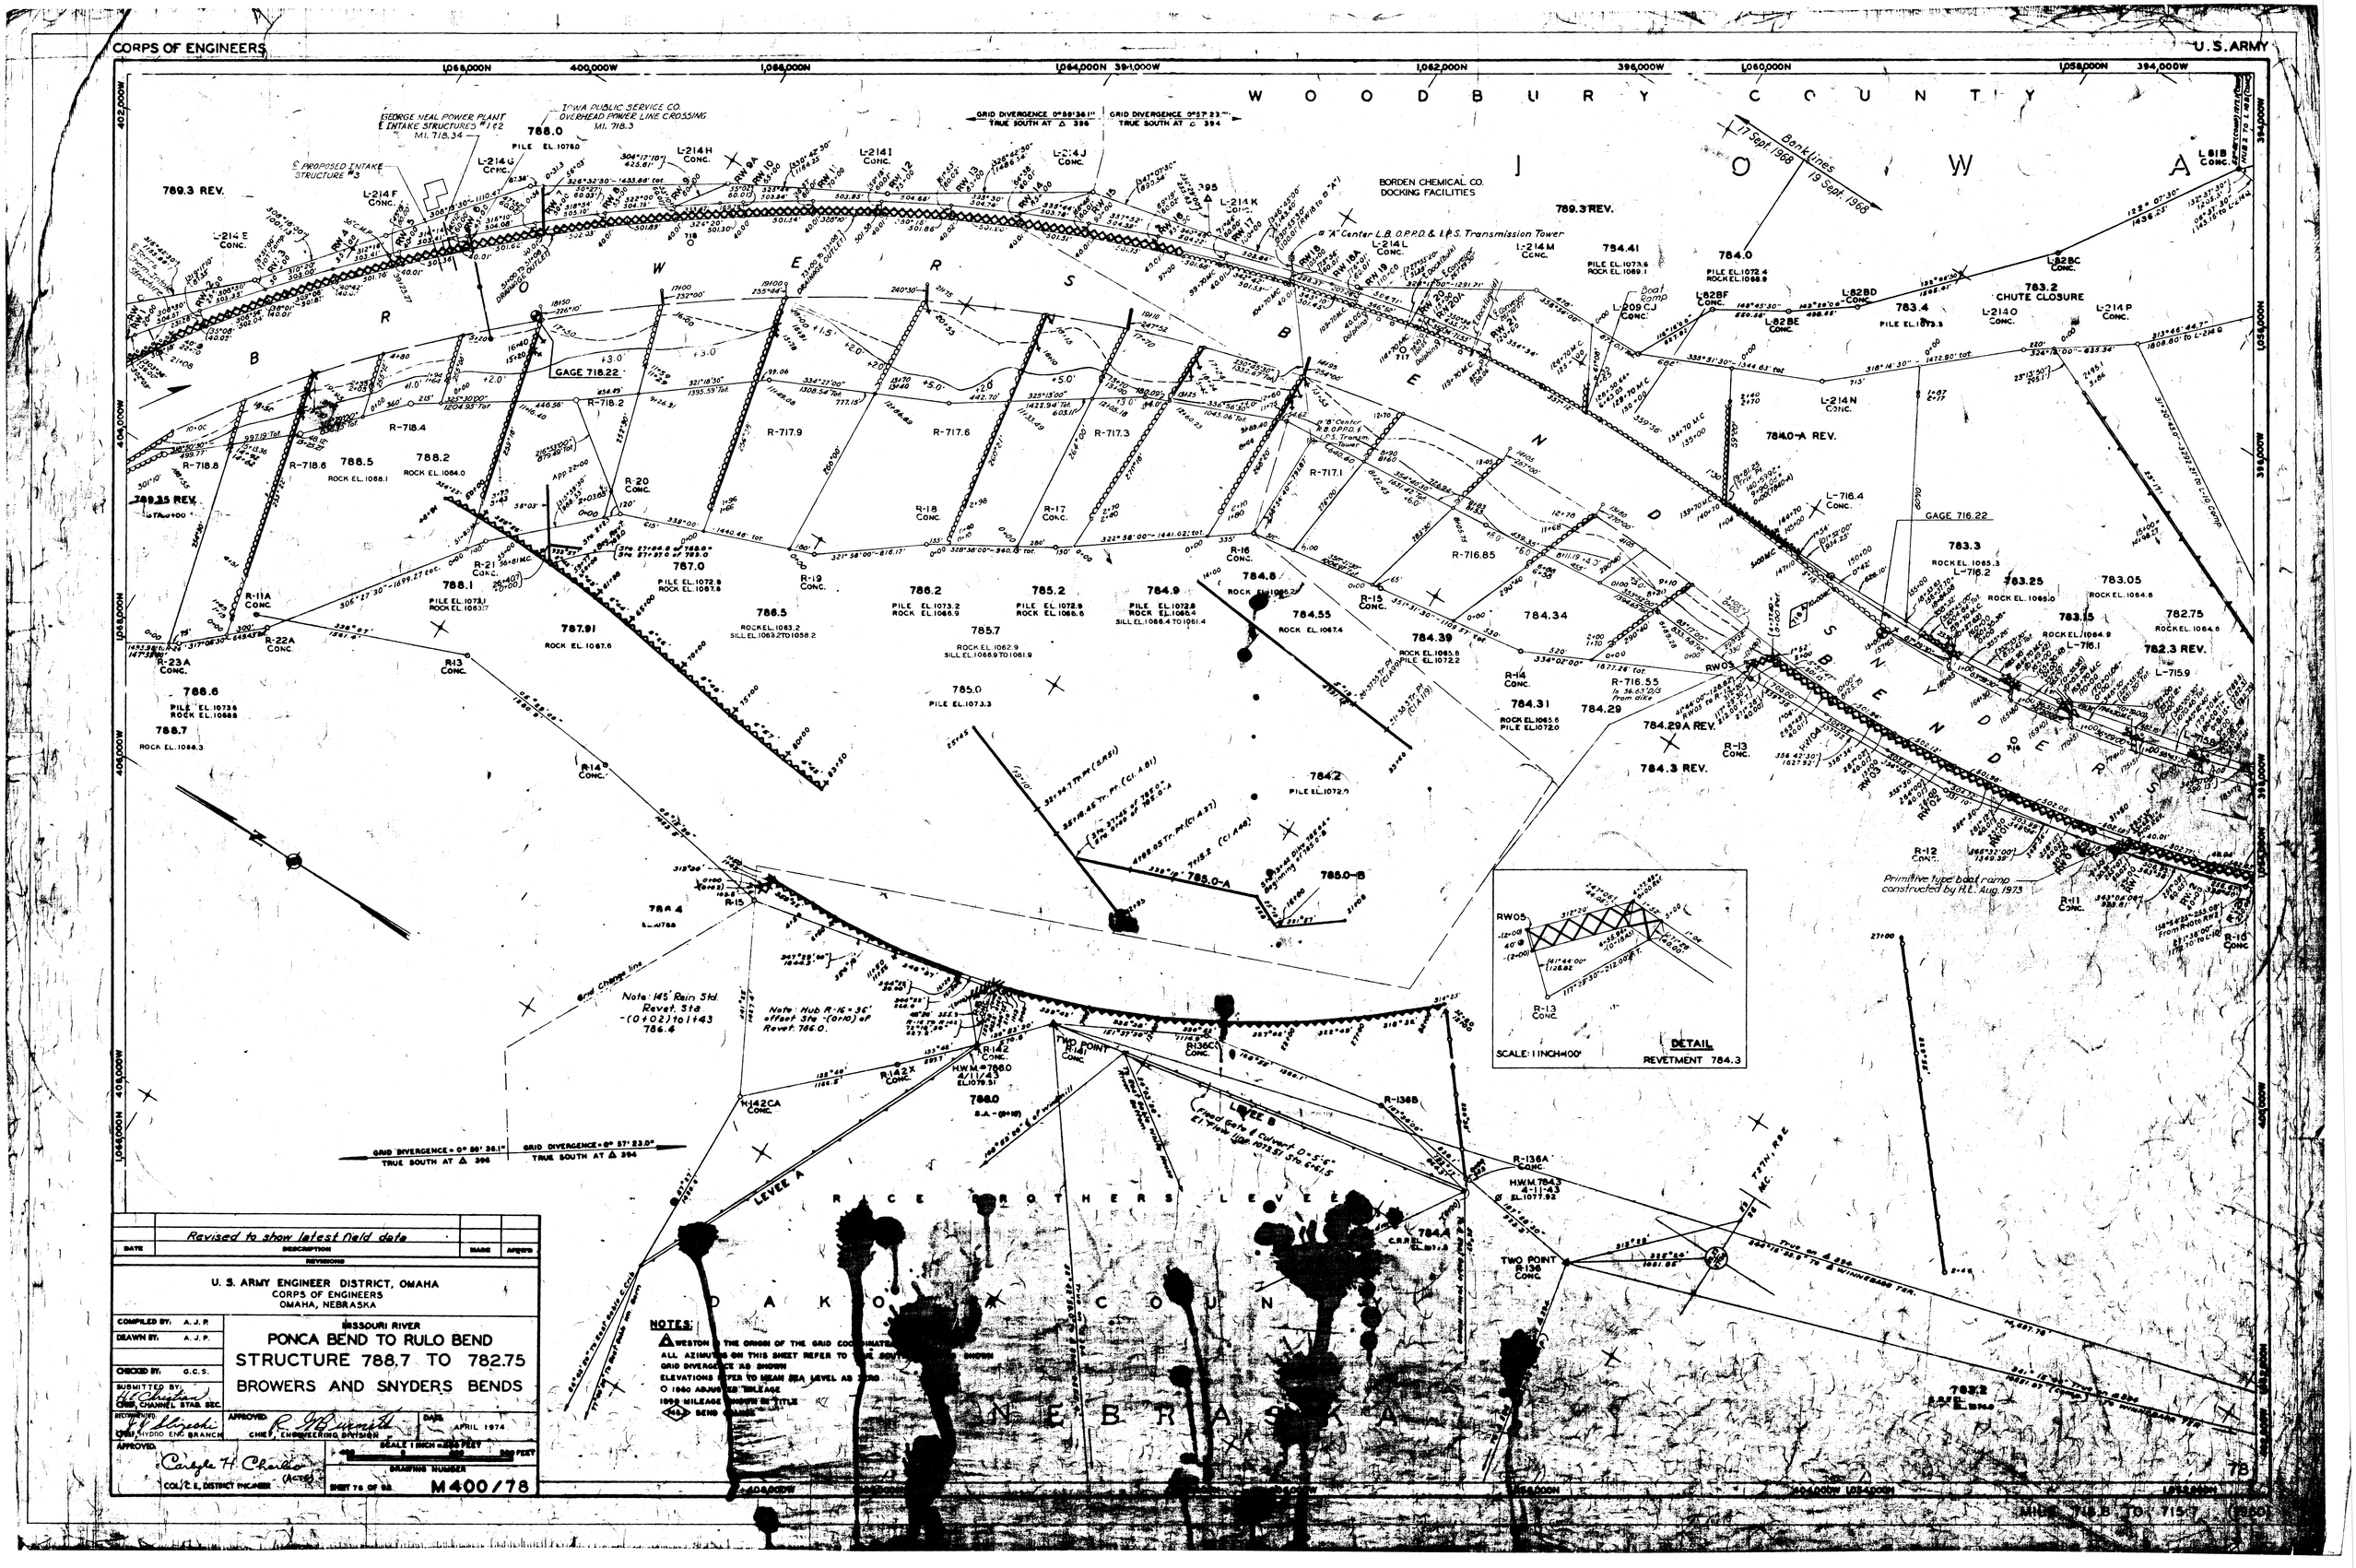
CORPS OF ENGINEERS
U.S. ARMY
WOODBURY COUNTY
IOWA
BROWERS BEND
SNYDERS BEND
RICE BROTHERS LEVEE
DAKOTA COUNTY
NEBRASKA
BORDEN CHEMICAL CO. DOCKING FACILITIES
GEORGE NEAL POWER PLANT INTAKE STRUCTURES #1 & 2
IOWA PUBLIC SERVICE CO. OVERHEAD POWER LINE CROSSING
PROPOSED INTAKE STRUCTURE #3
CHUTE CLOSURE
Primitive type boat ramp constructed by H.L. Aug. 1973
DETAIL
REVETMENT 784.3
SCALE: 1 INCH=100'
Revised to show latest field data
U. S. ARMY ENGINEER DISTRICT, OMAHA
CORPS OF ENGINEERS
OMAHA, NEBRASKA
MISSOURI RIVER
PONCA BEND TO RULO BEND
STRUCTURE 788.7 TO 782.75
BROWERS AND SNYDERS BENDS
COMPILED BY: A. J. P.
DRAWN BY: A. J. P.
CHECKED BY: G.C.S.
SUBMITTED BY:
CHIEF, CHANNEL STAB. SEC.
RECOMMENDED:
CHIEF, HYDRO ENG BRANCH
APPROVED:
CHIEF, ENGINEERING DIVISION
APRIL 1974
APPROVED:
COL. C. E. DISTRICT ENGINEER
SHEET 78 OF 82
M400/78
NOTES:
MILE 718.8 TO 715.7 (1960)