Accepted March 24, 1922.

Rec'd and filed April 24 1922
Dan Swanson Comr
By Robert Harvey
State Surveyor

Resurvey Township No. 25 North, Range No. 38 West 6th Principal Meridian, Nebraska.

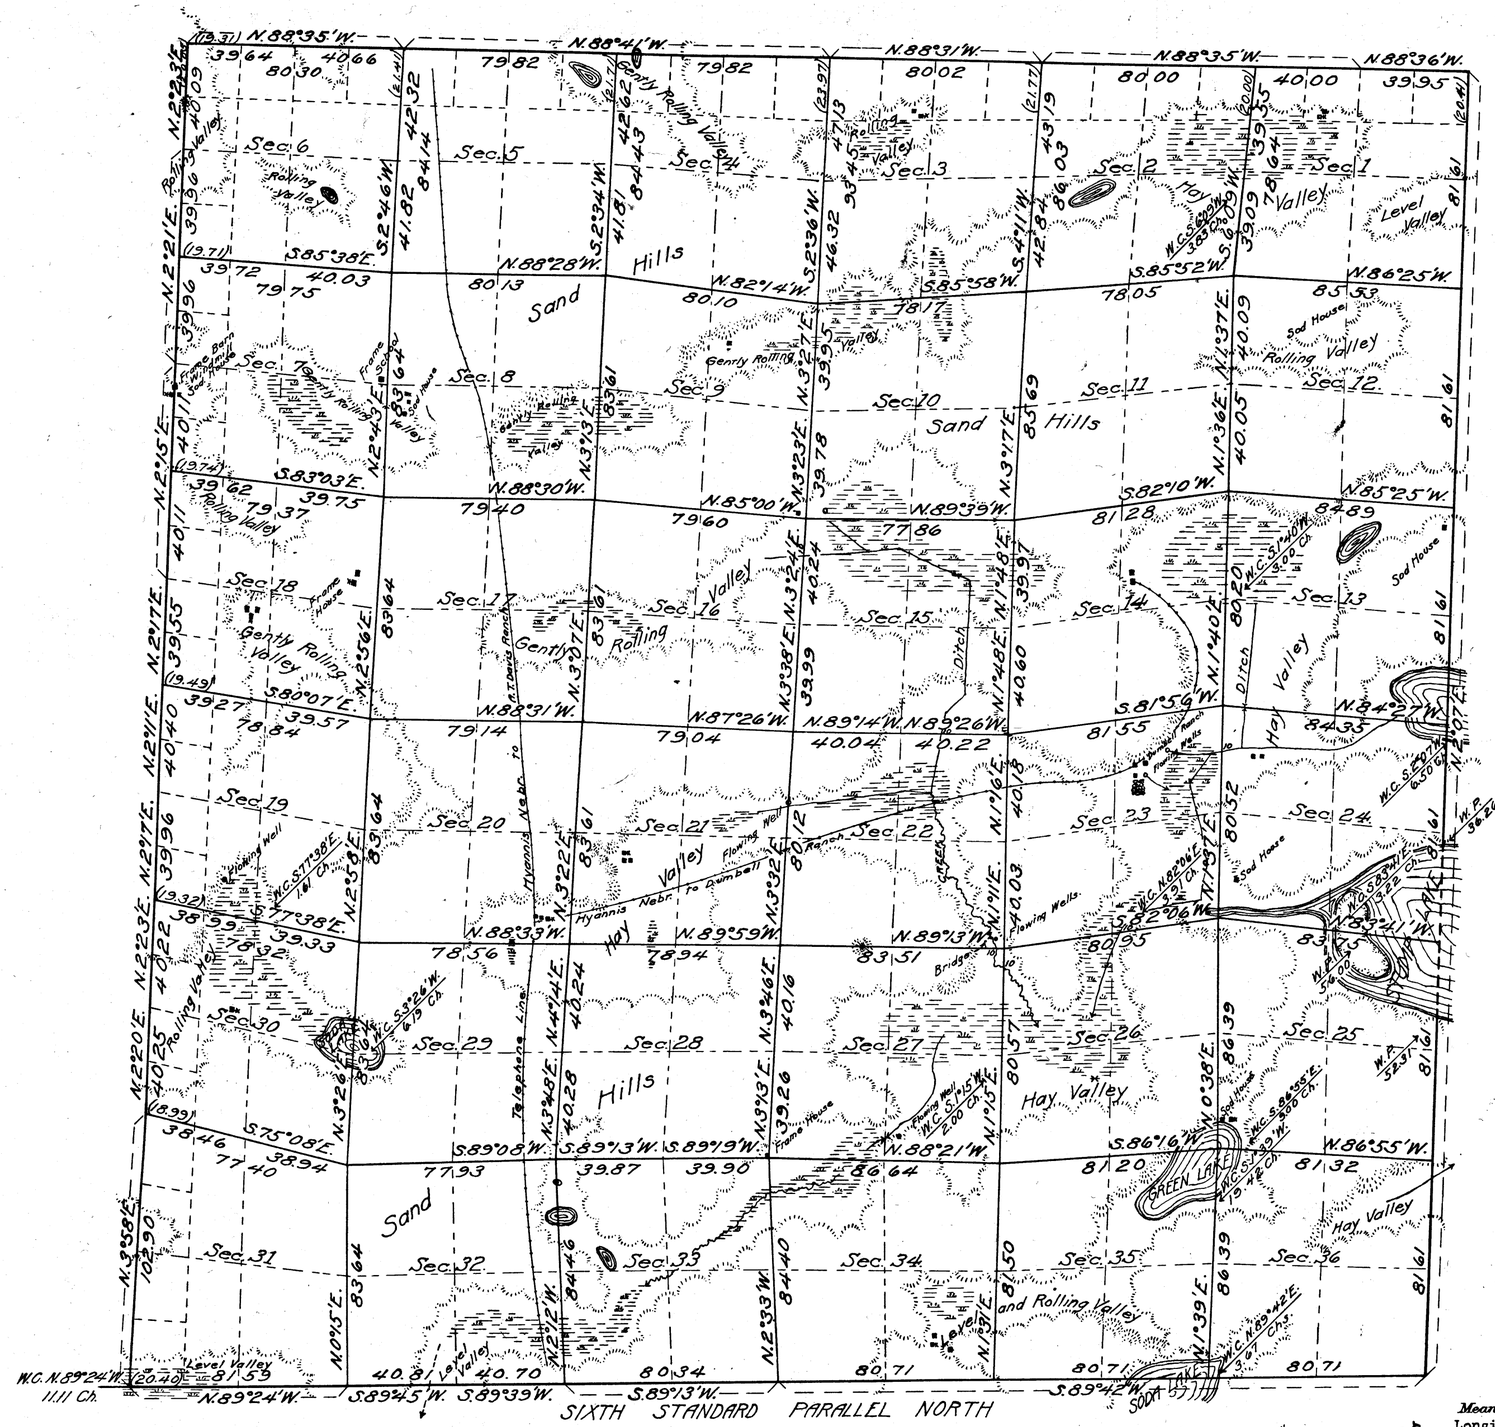

This plat of the resurvey of T. 25 N. R. 38 W., delineates a retracement and reestablishment of the lines of the original survey as shown upon the plat approved August 8, 1879, in their true original position according to the best available evidence of the position of the original corners; all differences between the measurements shown on the original plat and those derived in the retracement have been distributed proportionally between accepted corners in accordance with surveying rules; reference will be made to the original plat for the showing of the areas and more detailed descriptions of the various smaller subdivisions

I hereby certify that the resurvey delineated upon this plat has been executed under my general direction, in accordance with the approved special instructions dated April 21, 1914, May 27 and 28, 1914, and that the plat is conformable to the field notes of the resurvey which have been carefully verified.
Neligh, Nebraska.
April 6, 1921.

N. B. Sutcliffe
Assistant Supervisor of Surveys.

Scale 40 Chains to an inch

Mean Magnetic Declination 13°38'E.
Longitude 101°41'W.
Latitude 42°05'N.

Surveys Designated	By Whom Surveyed	Group No.	Group Date	Amount of Surveys Mls. chs. lks.	When Surveyed Begun	When Surveyed Completed
6th S. P. N.	H.R. Farnsworth	16	April 21,1914		May 9, 1914	July 30,1914
North & West Bdrs.	H.R. Farnsworth	3	May 27, 1914		Sept.9,1914	Sept.24,1914
East Boundary	A. H. Jensen	19	May 28, 1914		June 14,1915	Aug.11,1915
Subdivisions	H.R. Farnsworth	3	May 27, 1914		Oct.25,1915	June 19,1916

The above map of resurvey of Township No. 25 North Range No. 38 West of the 6th Principal Meridian Nebraska is strictly conformable to the field notes of the survey thereof on file in this office, which have been examined and approved.
Department of the Interior.
General Land Office.
Washington, D. C. March 24, 1922

William Spry
Commissioner and Ex-officio Surveyor General for Nebraska.