TOWNSHIP No. 1 NORTHRANGE No. 1 WEST OF 6th PRINCIPAL MERIDIAN NEB., TER.,

No. 70

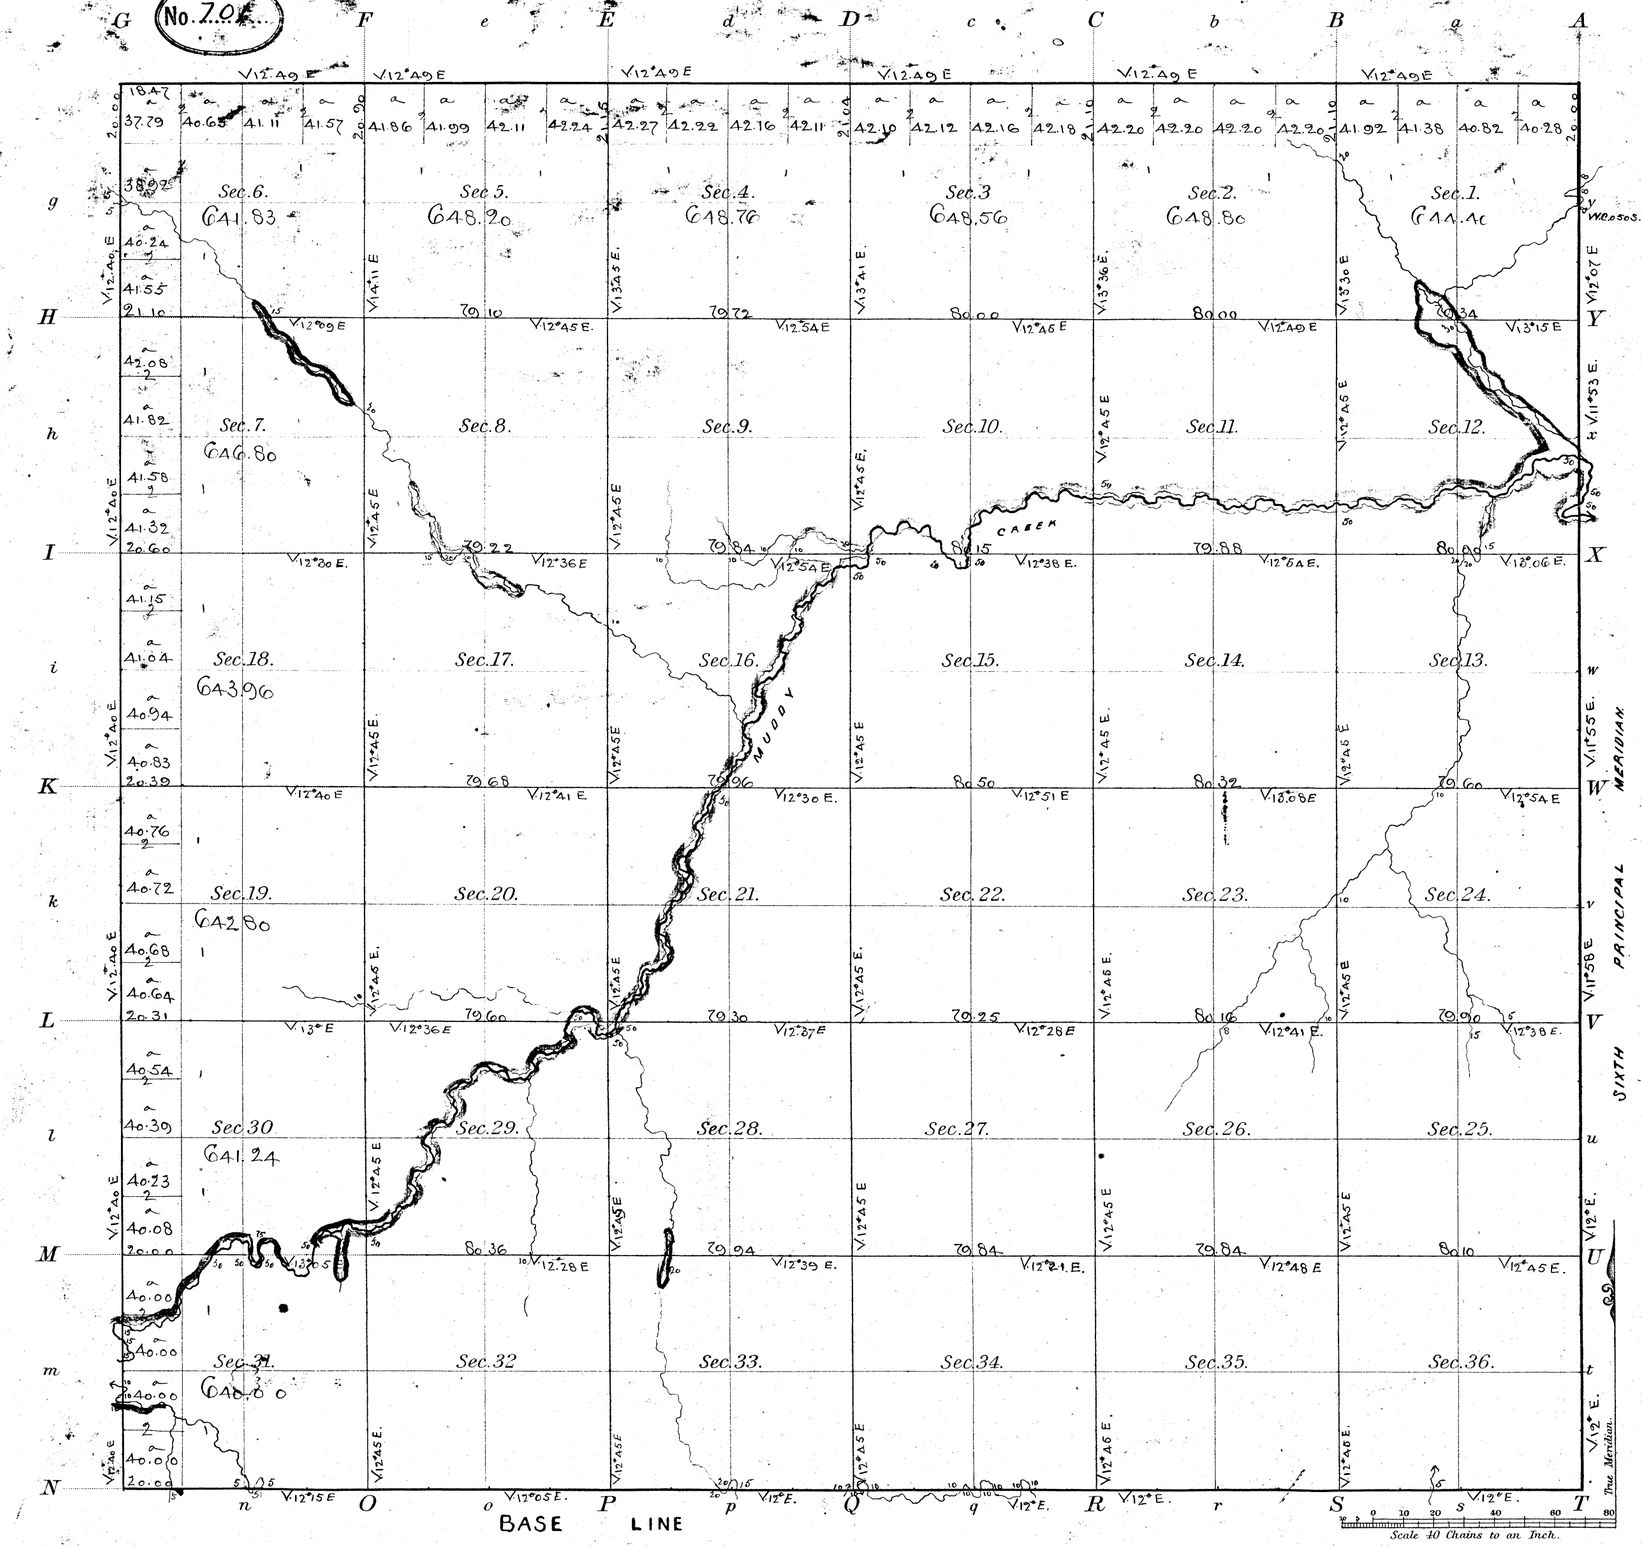

Meanders of								
Posts	Courses	Ch.s Lk.s	Posts	Courses	Ch.s Lk.s	Posts	Courses	Ch.s Lk.s

Total number of Acres. 23095.35

Surveys Designated	By Whom Surveyed	Date of Contract	Amount of Surveys	When Surveyed
Township lines	Thomas W. Wheatly	July 6. 1858	M. Ch.s Lk.s	August 1858
Subdivisions	Thomas W. Wheatly	April 26. 1859	60 - 03 - 29	May 26-28. 1859
Base Line	Charles A. Manners	July 2d. 1858		July 1858
6th Principal Meridian	Charles A. Manners	March 28. 1856		June 1856.

The above Map of Township No. 1 North of Range No. 1 West of the 6th Principal Meridian Nebraska Territory is strictly conformable to the field notes of the survey thereof on file in this Office, which have been examined and approved.

Surveyor General's Office,
Nebraska City N.T. Oct 4th 1859

Ward B. J. Burnett
" Sur. Gen.