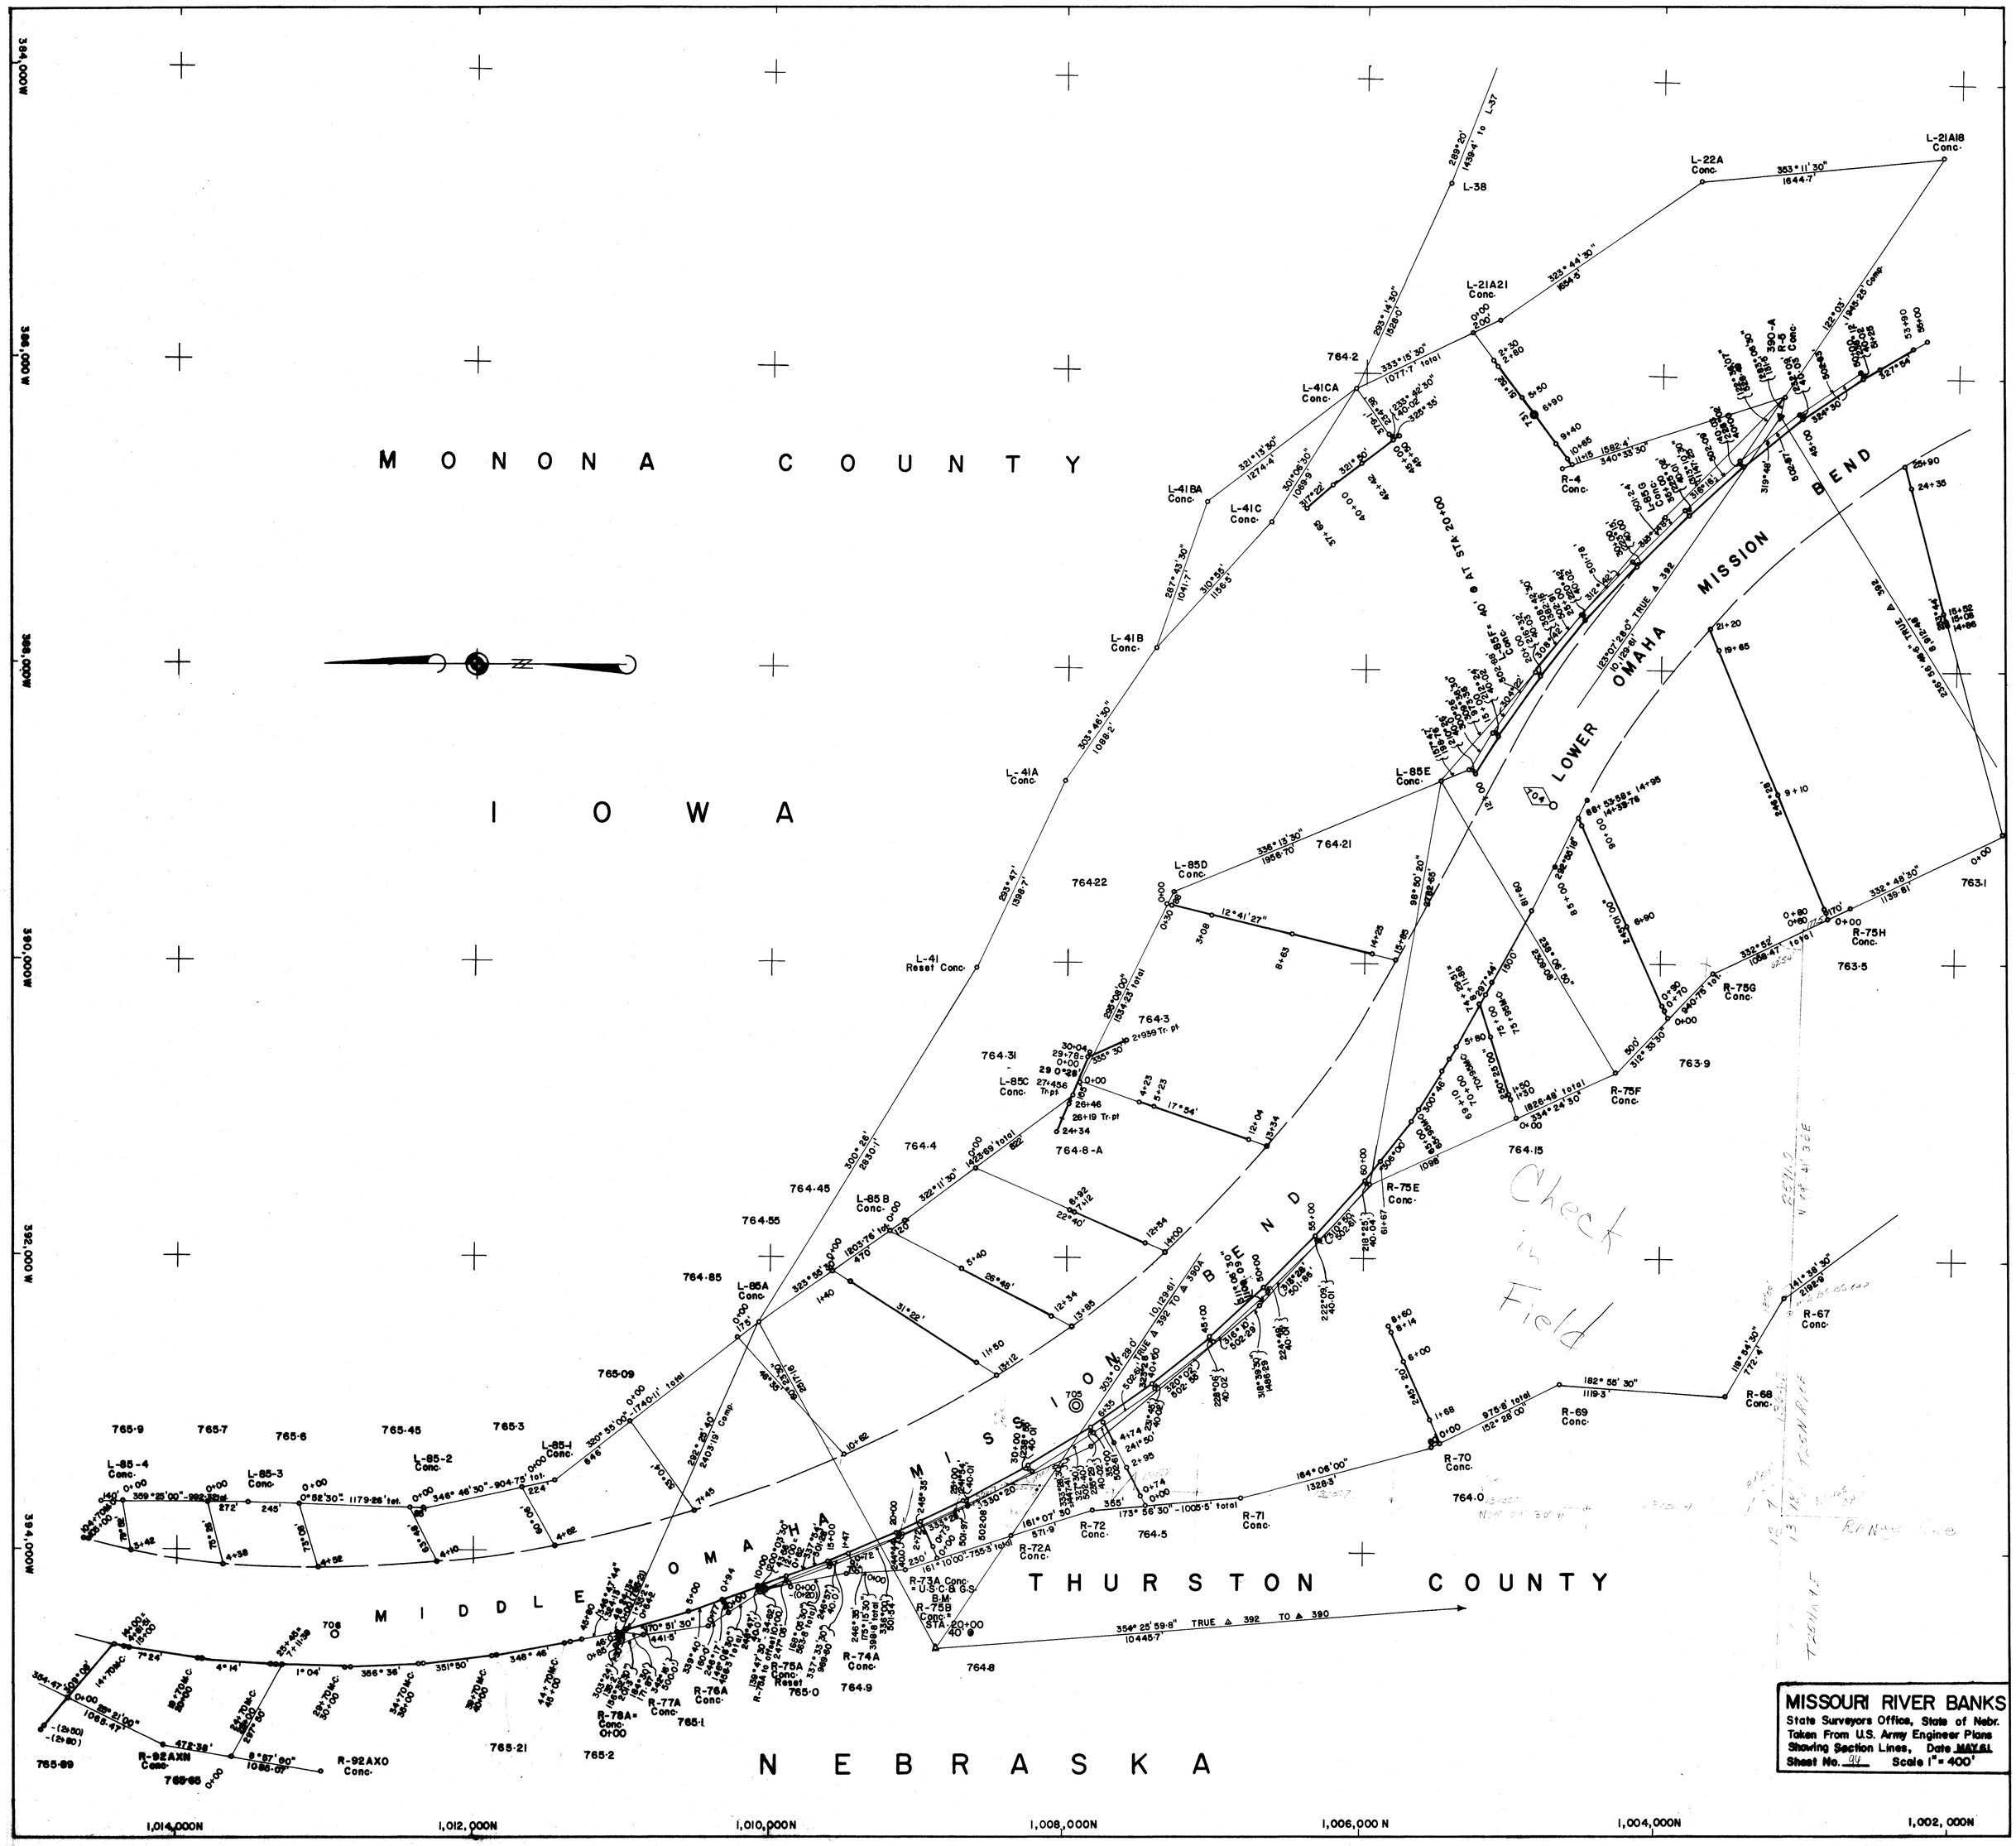
MONONA COUNTY
IOWA
THURSTON COUNTY
NEBRASKA
LOWER OMAHA MISSION BEND
MIDDLE OMAHA MISSION BEND
MISSOURI RIVER BANKS
State Surveyors Office, State of Nebr.
Taken From U.S. Army Engineer Plans
Showing Section Lines, Date MAY 61
Sheet No. 44 Scale 1" = 400'
Check in Field
1,014,000N
1,012,000N
1,010,000N
1,008,000N
1,006,000 N
1,004,000N
1,002,000N

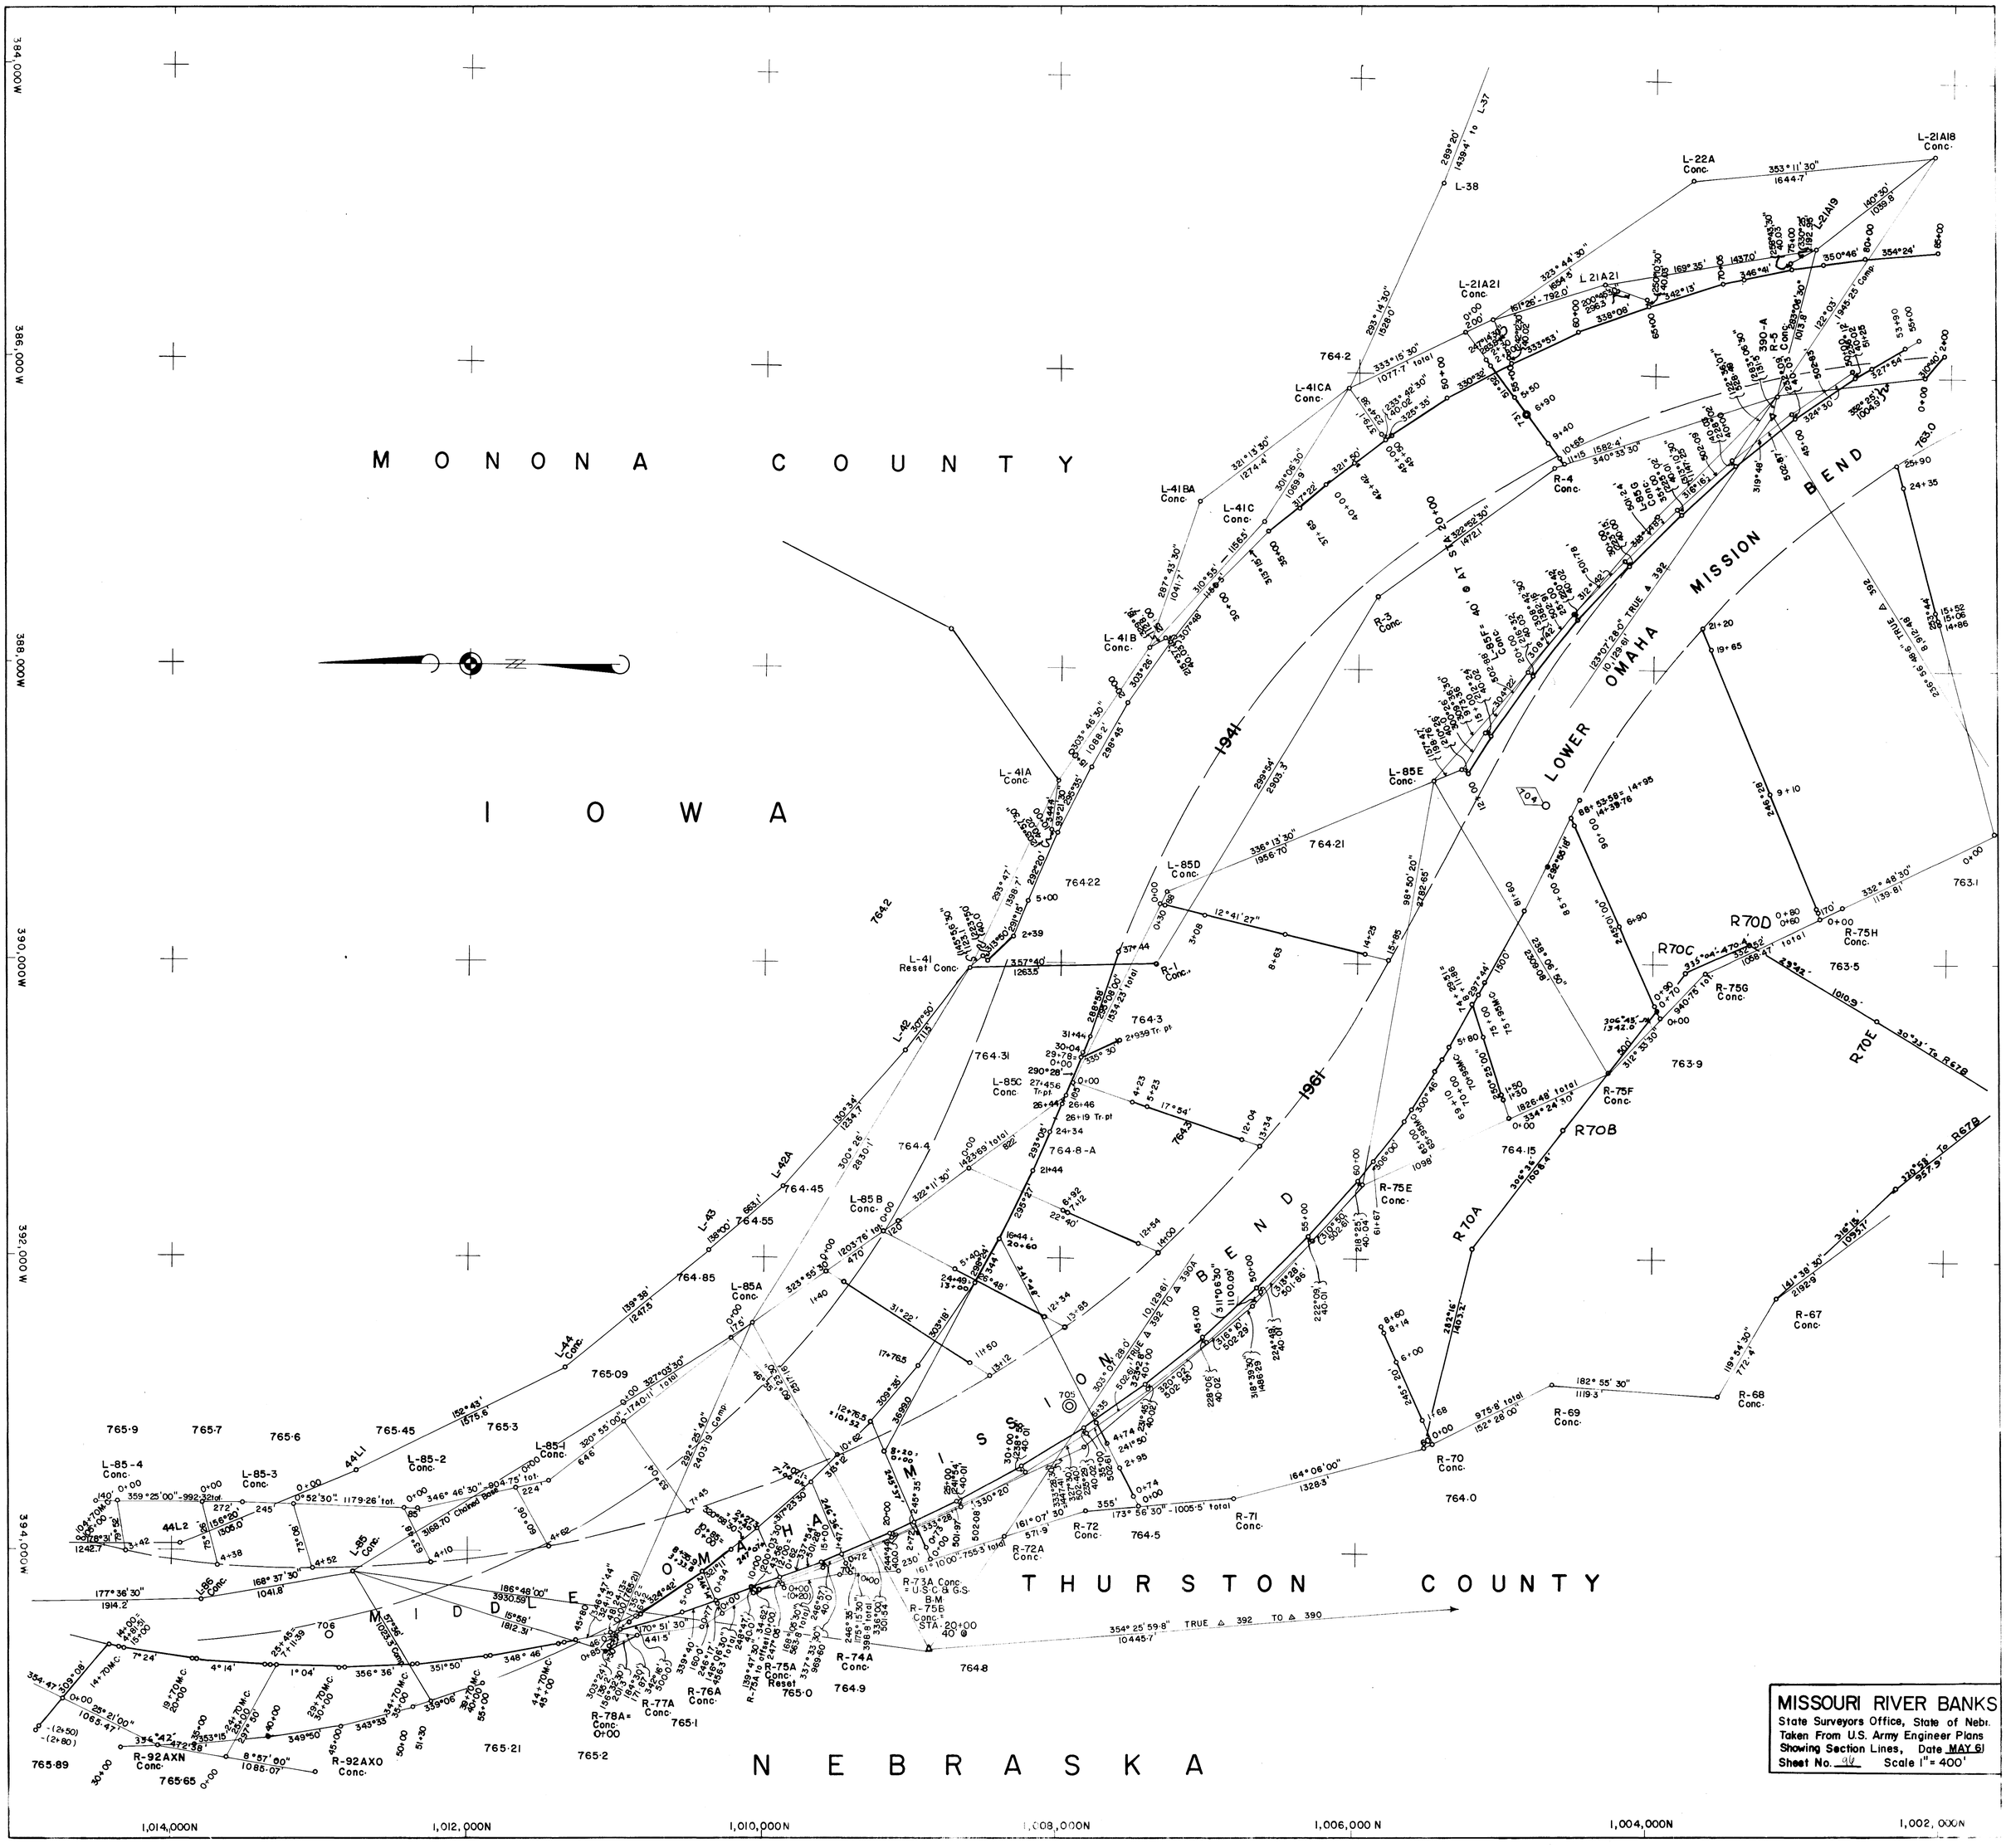
MONONA COUNTY
IOWA
THURSTON COUNTY
NEBRASKA
LOWER OMAHA MISSION BEND
MIDDLE OMAHA MISSIONS BEND
1941
1961
MISSOURI RIVER BANKS
State Surveyors Office, State of Nebr.
Taken From U.S. Army Engineer Plans
Showing Section Lines, Date MAY 61
Sheet No. 96 Scale 1" = 400'
384,000W
386,000W
388,000W
390,000W
392,000W
394,000W
1,014,000N
1,012,000N
1,010,000N
1,008,000N
1,006,000N
1,004,000N
1,002,000N