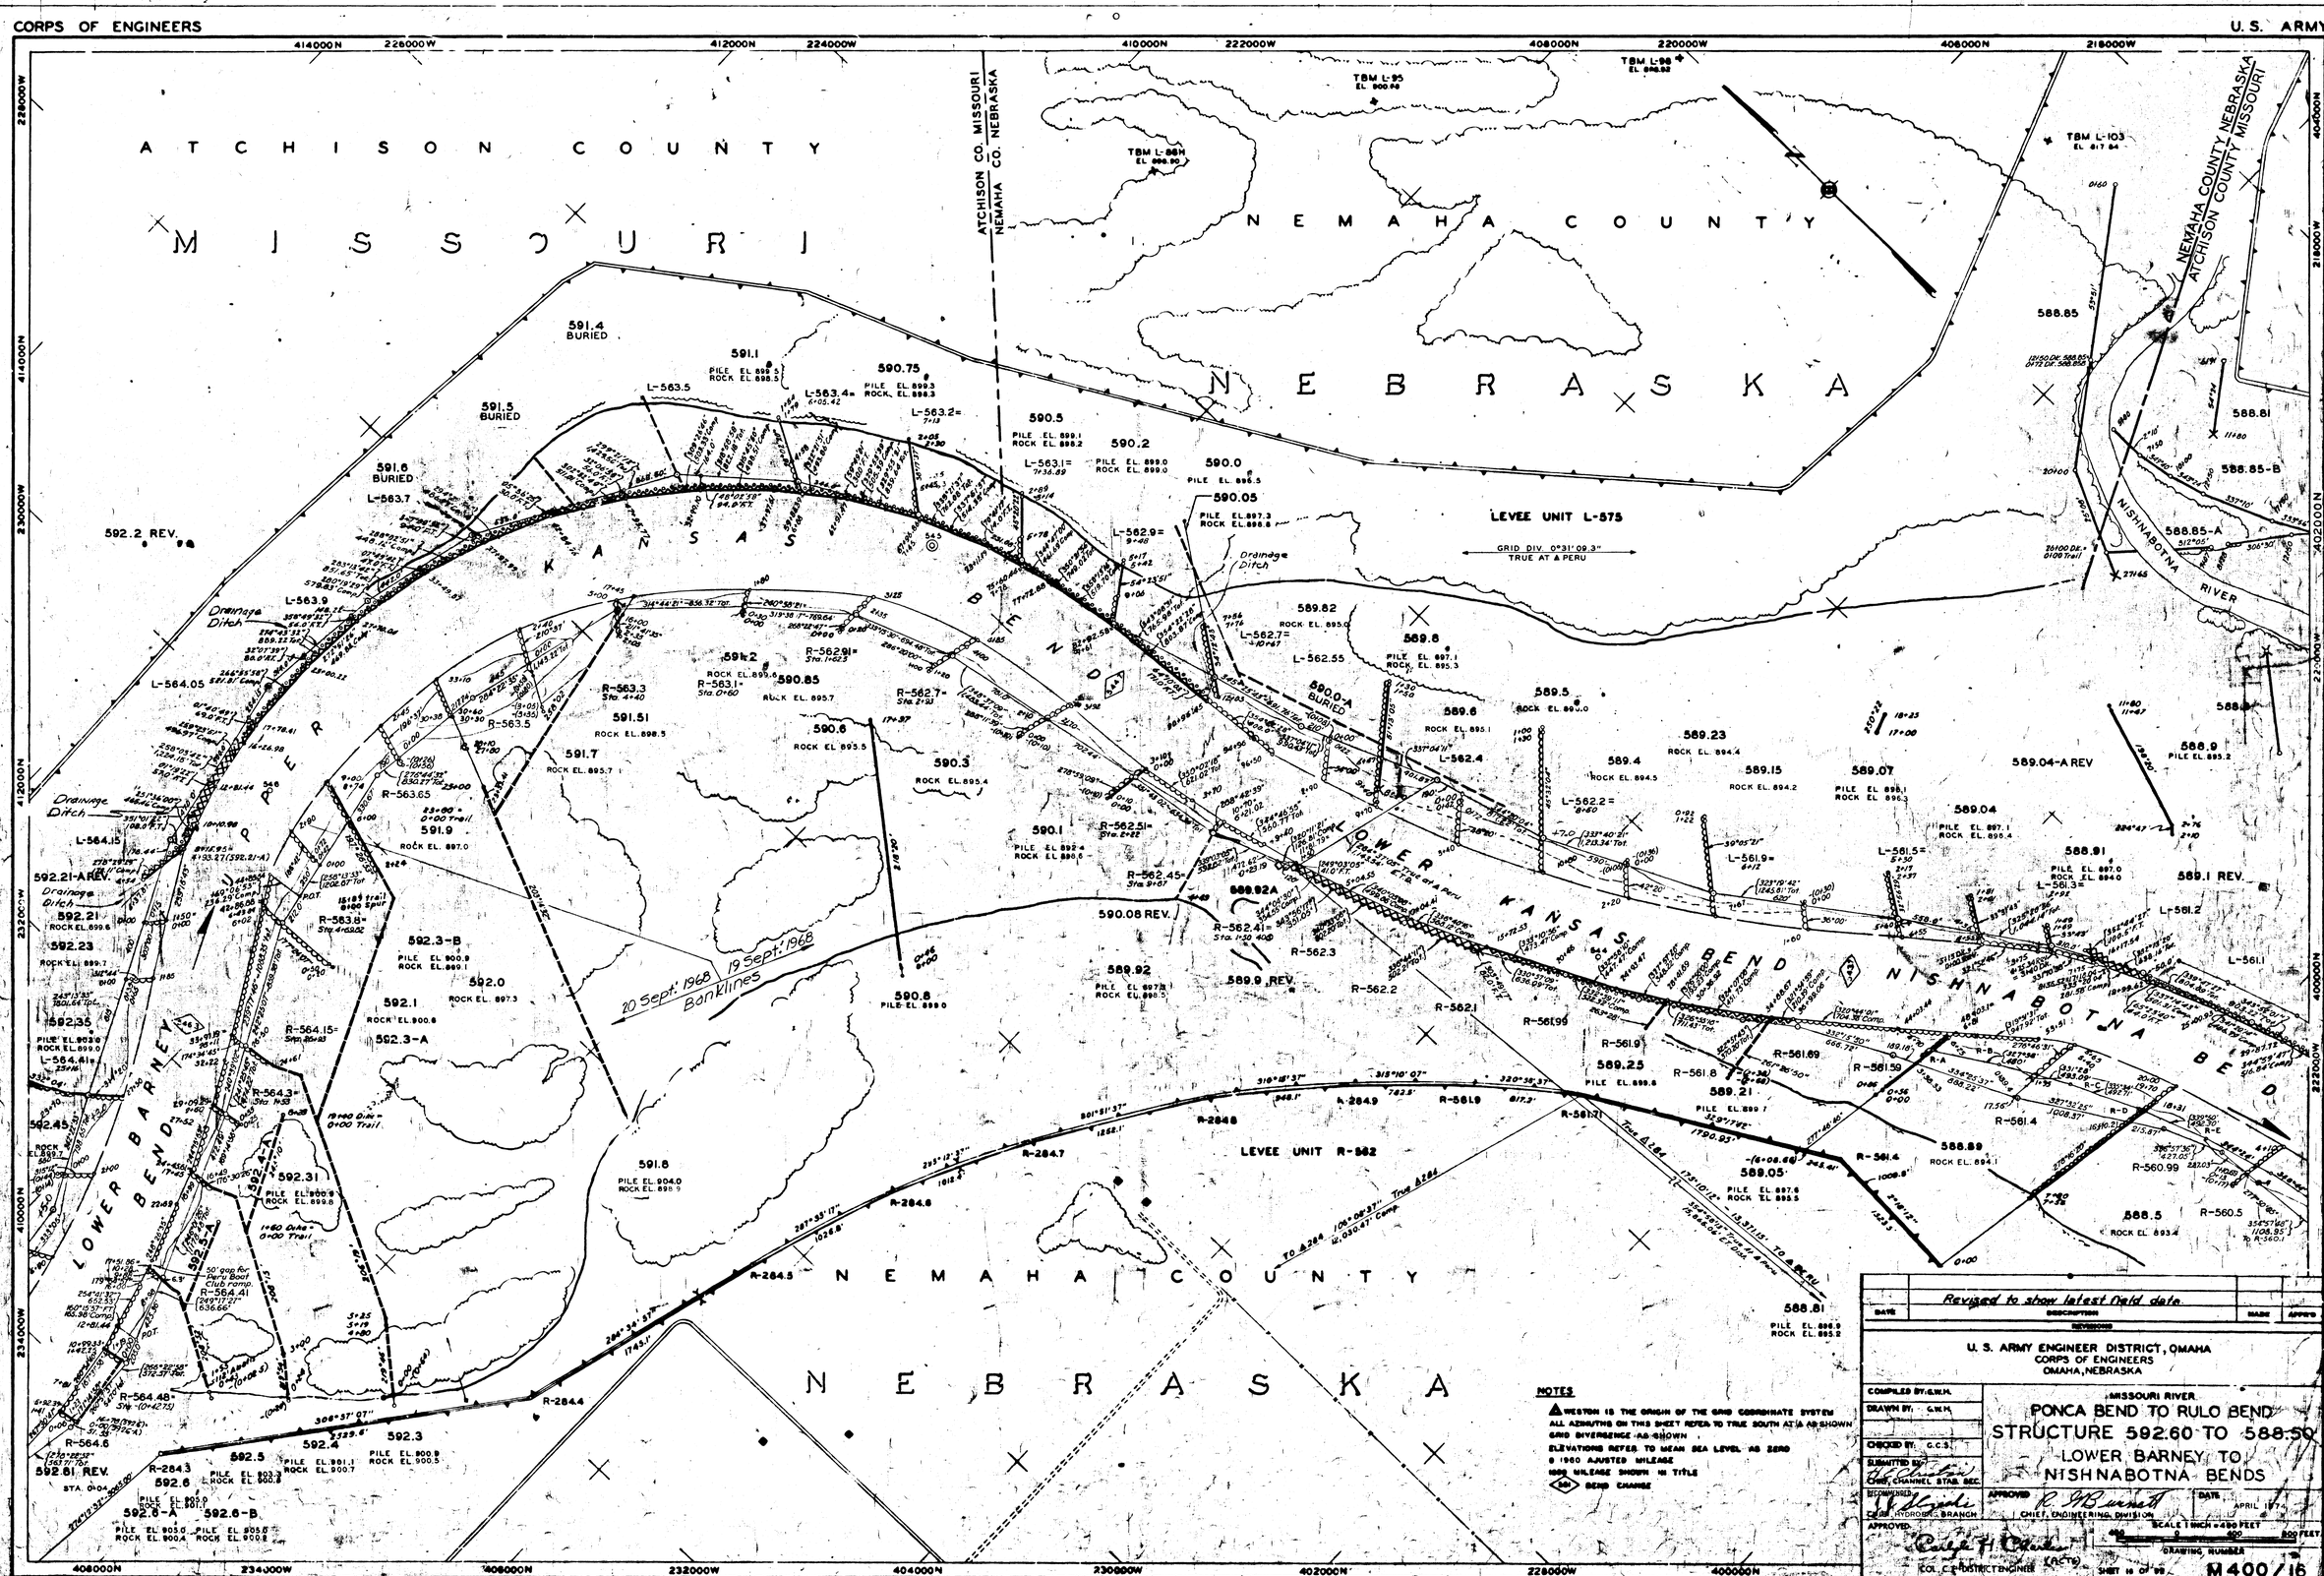
CORPS OF ENGINEERS
U.S. ARMY
ATCHISON COUNTY
MISSOURI
NEMAHA COUNTY
NEBRASKA
ATCHISON CO. MISSOURI
NEMAHA CO. NEBRASKA
NEMAHA COUNTY NEBRASKA
ATCHISON COUNTY MISSOURI
NISHNABOTNA RIVER
LEVEE UNIT L-575
GRID DIV. 0°31'09.3"
TRUE AT ⊥ PERU
LOWER KANSAS BEND
LOWER BARNEY BEND
NISHNABOTNA BEND
LEVEE UNIT R-562
20 Sept. 1968
19 Sept. 1968
Banklines
Drainage Ditch
NOTES
WESTON IS THE ORIGIN OF THE GRID COORDINATE SYSTEM
ALL AZIMUTHS ON THIS SHEET REFER TO TRUE SOUTH AT ⊥ AS SHOWN
GRID DIVERGENCE AS SHOWN
ELEVATIONS REFER TO MEAN SEA LEVEL AS ZERO
@ 1960 AJUSTED MILEAGE
1000 MILEAGE SHOWN IN TITLE
BEND CHANGE
Revised to show latest field data
U. S. ARMY ENGINEER DISTRICT, OMAHA
CORPS OF ENGINEERS
OMAHA, NEBRASKA
MISSOURI RIVER
PONCA BEND TO RULO BEND
STRUCTURE 592.60 TO 588.50
LOWER BARNEY TO
NISHNABOTNA BENDS
COMPILED BY: G.W.H.
DRAWN BY: G.W.H.
CHECKED BY: G.C.S.
SUBMITTED BY:
CHIEF, CHANNEL STAB. SEC.
RECOMMENDED:
CHIEF, HYDROBIC BRANCH
APPROVED:
CHIEF, ENGINEERING DIVISION
APPROVED:
COL. C.E. DISTRICT ENGINEER
APRIL 1974
SCALE 1 INCH = 400 FEET
DRAWING NUMBER
M400/16
MILE 546.7 TO 548.1 (1960)