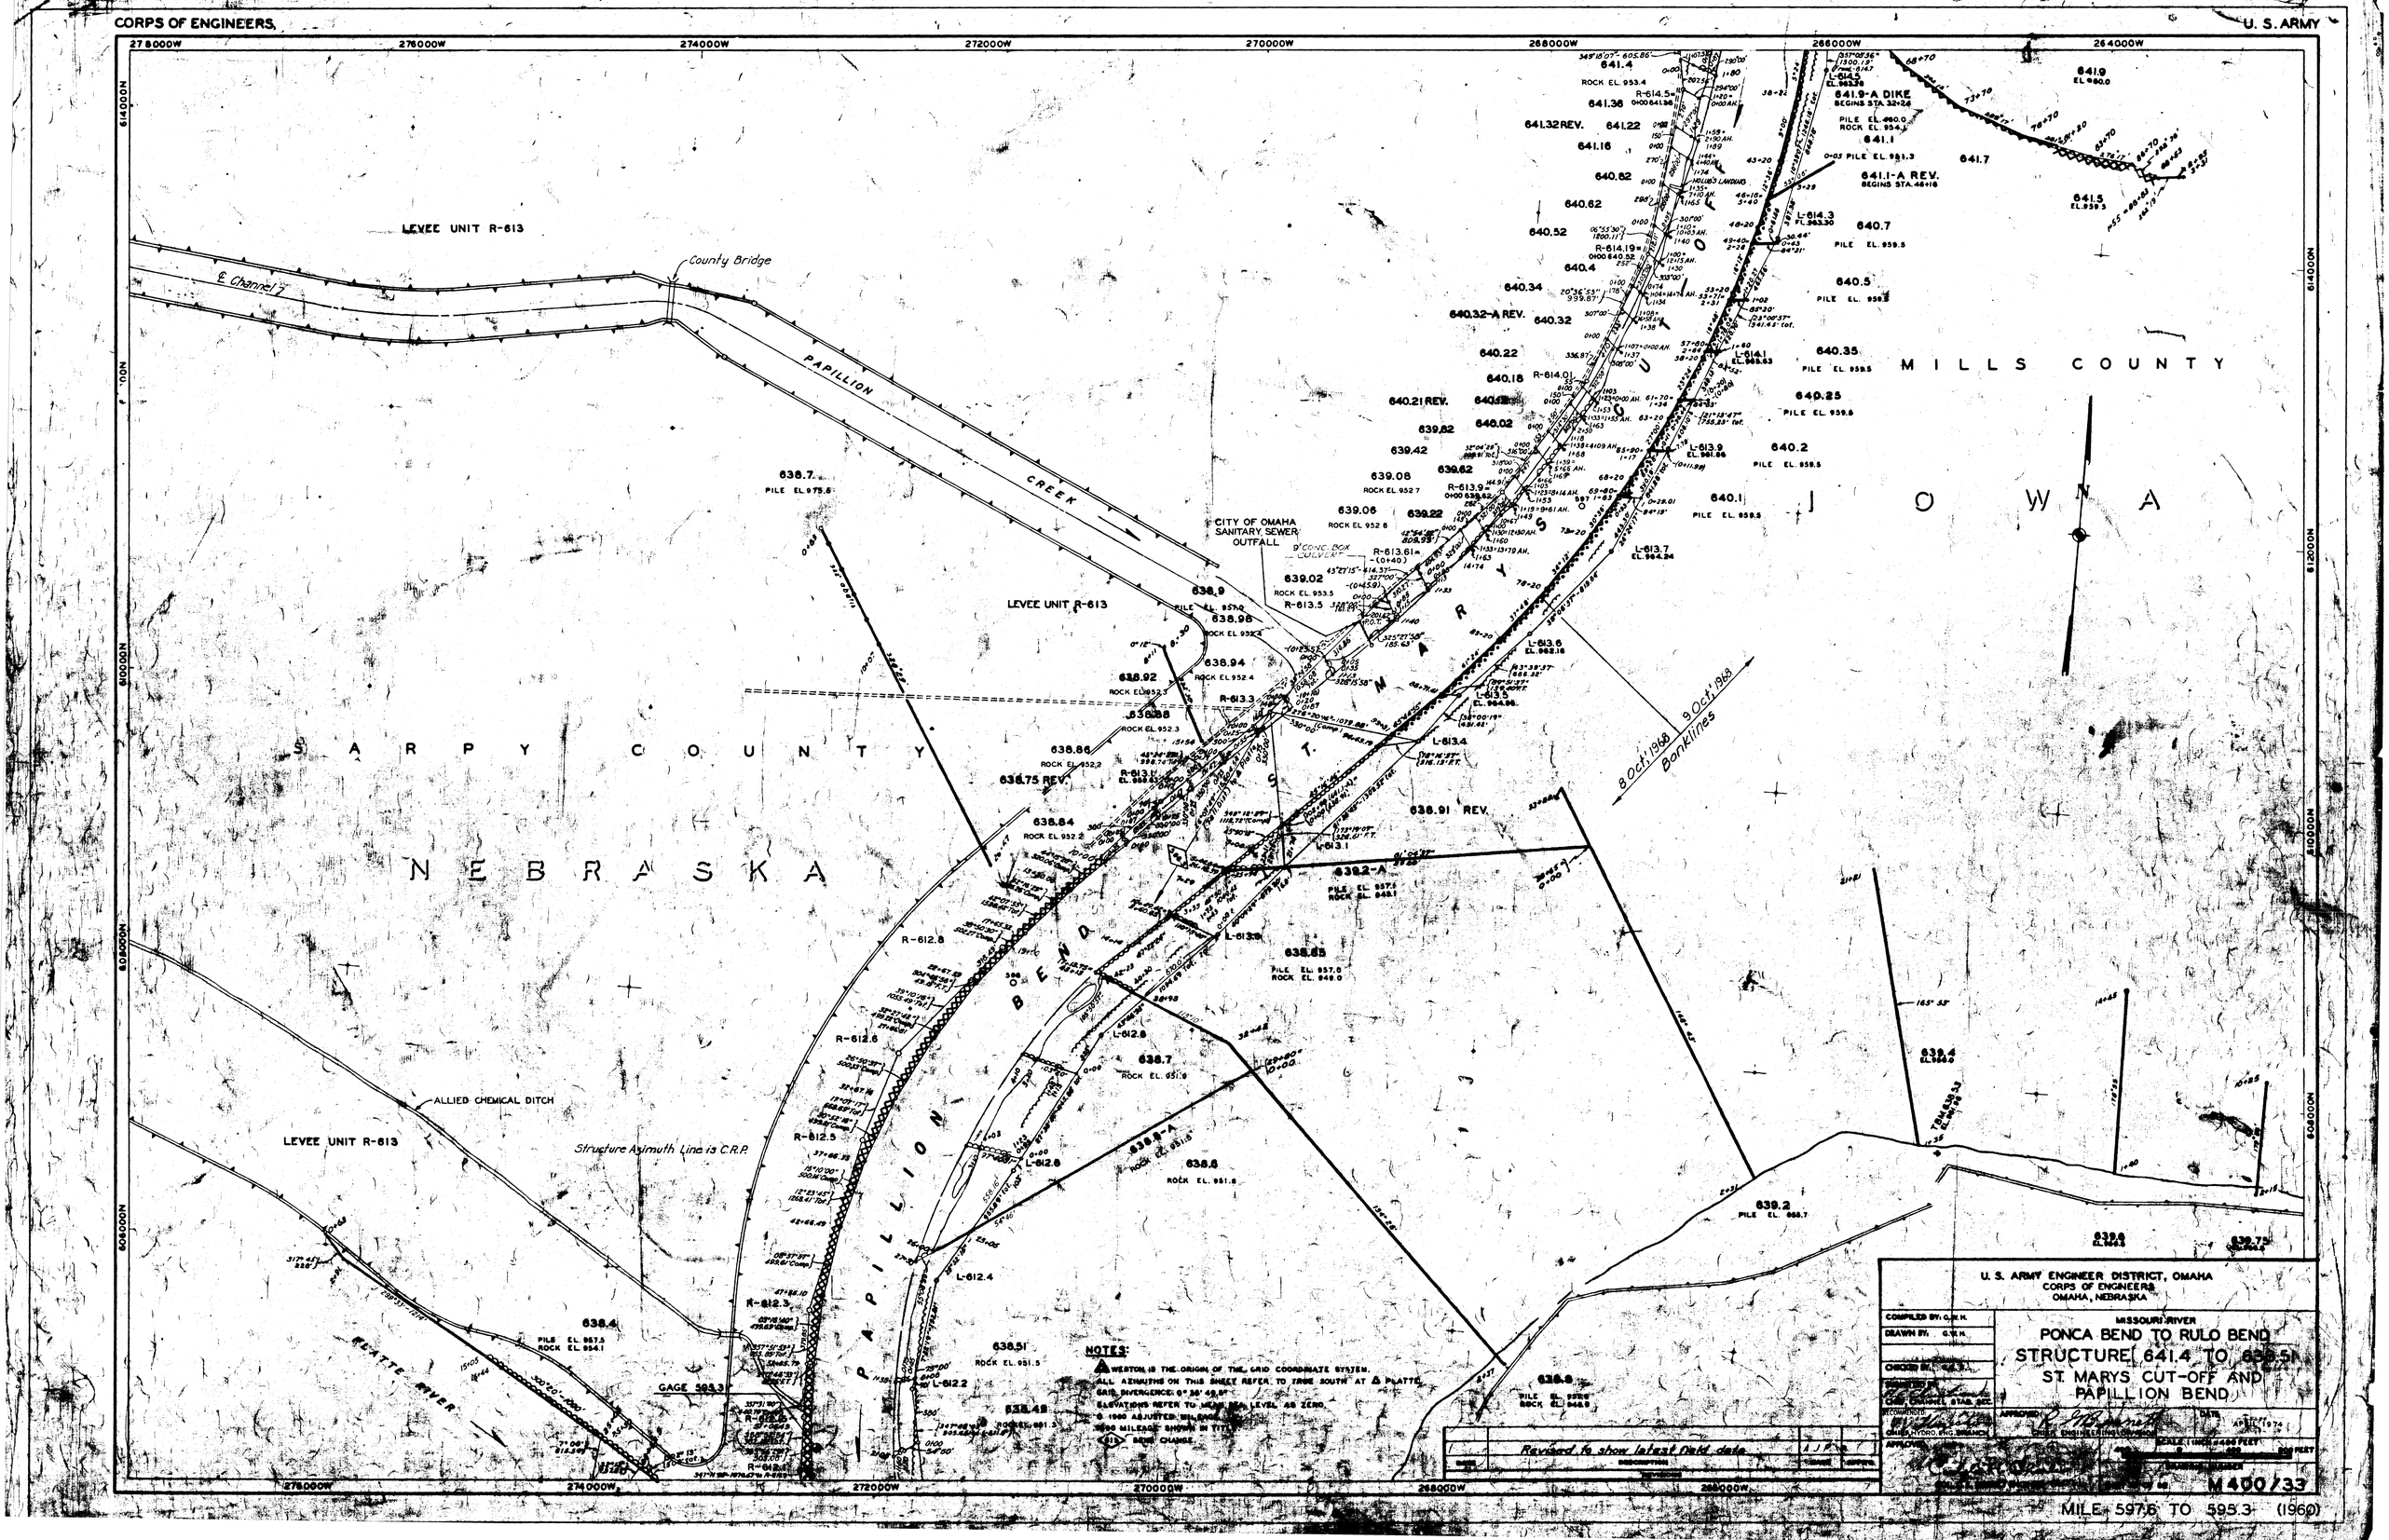
CORPS OF ENGINEERS
U. S. ARMY
LEVEE UNIT R-613
County Bridge
℄ Channel 7
PAPILLION CREEK
CITY OF OMAHA SANITARY SEWER OUTFALL
9' CONC. BOX CULVERT
MILLS COUNTY
IOWA
SARPY COUNTY
NEBRASKA
PAPILLION BEND
ST. MARYS CUT-OFF
8 Oct. 1968
9 Oct. 1968
Banklines
ALLIED CHEMICAL DITCH
Structure Azimuth Line is C.R.P.
PLATTE RIVER
GAGE 595.3
NOTES:
WESTON IS THE ORIGIN OF THE GRID COORDINATE SYSTEM.
ALL AZIMUTHS ON THIS SHEET REFER TO TRUE SOUTH AT Δ PLATTE.
GRID DIVERGENCE: 0° 36' 49.5"
ELEVATIONS REFER TO MEAN SEA LEVEL AS ZERO.
1960 ADJUSTED MILEAGE SHOWN IN TITLE
BEND CHANGE.
Revised to show latest field data
U. S. ARMY ENGINEER DISTRICT, OMAHA
CORPS OF ENGINEERS
OMAHA, NEBRASKA
MISSOURI RIVER
PONCA BEND TO RULO BEND
STRUCTURE 641.4 TO 638.51
ST. MARYS CUT-OFF AND
PAPILLION BEND
APRIL 1974
M400/33
MILE 597.6 TO 595.3 (1960)