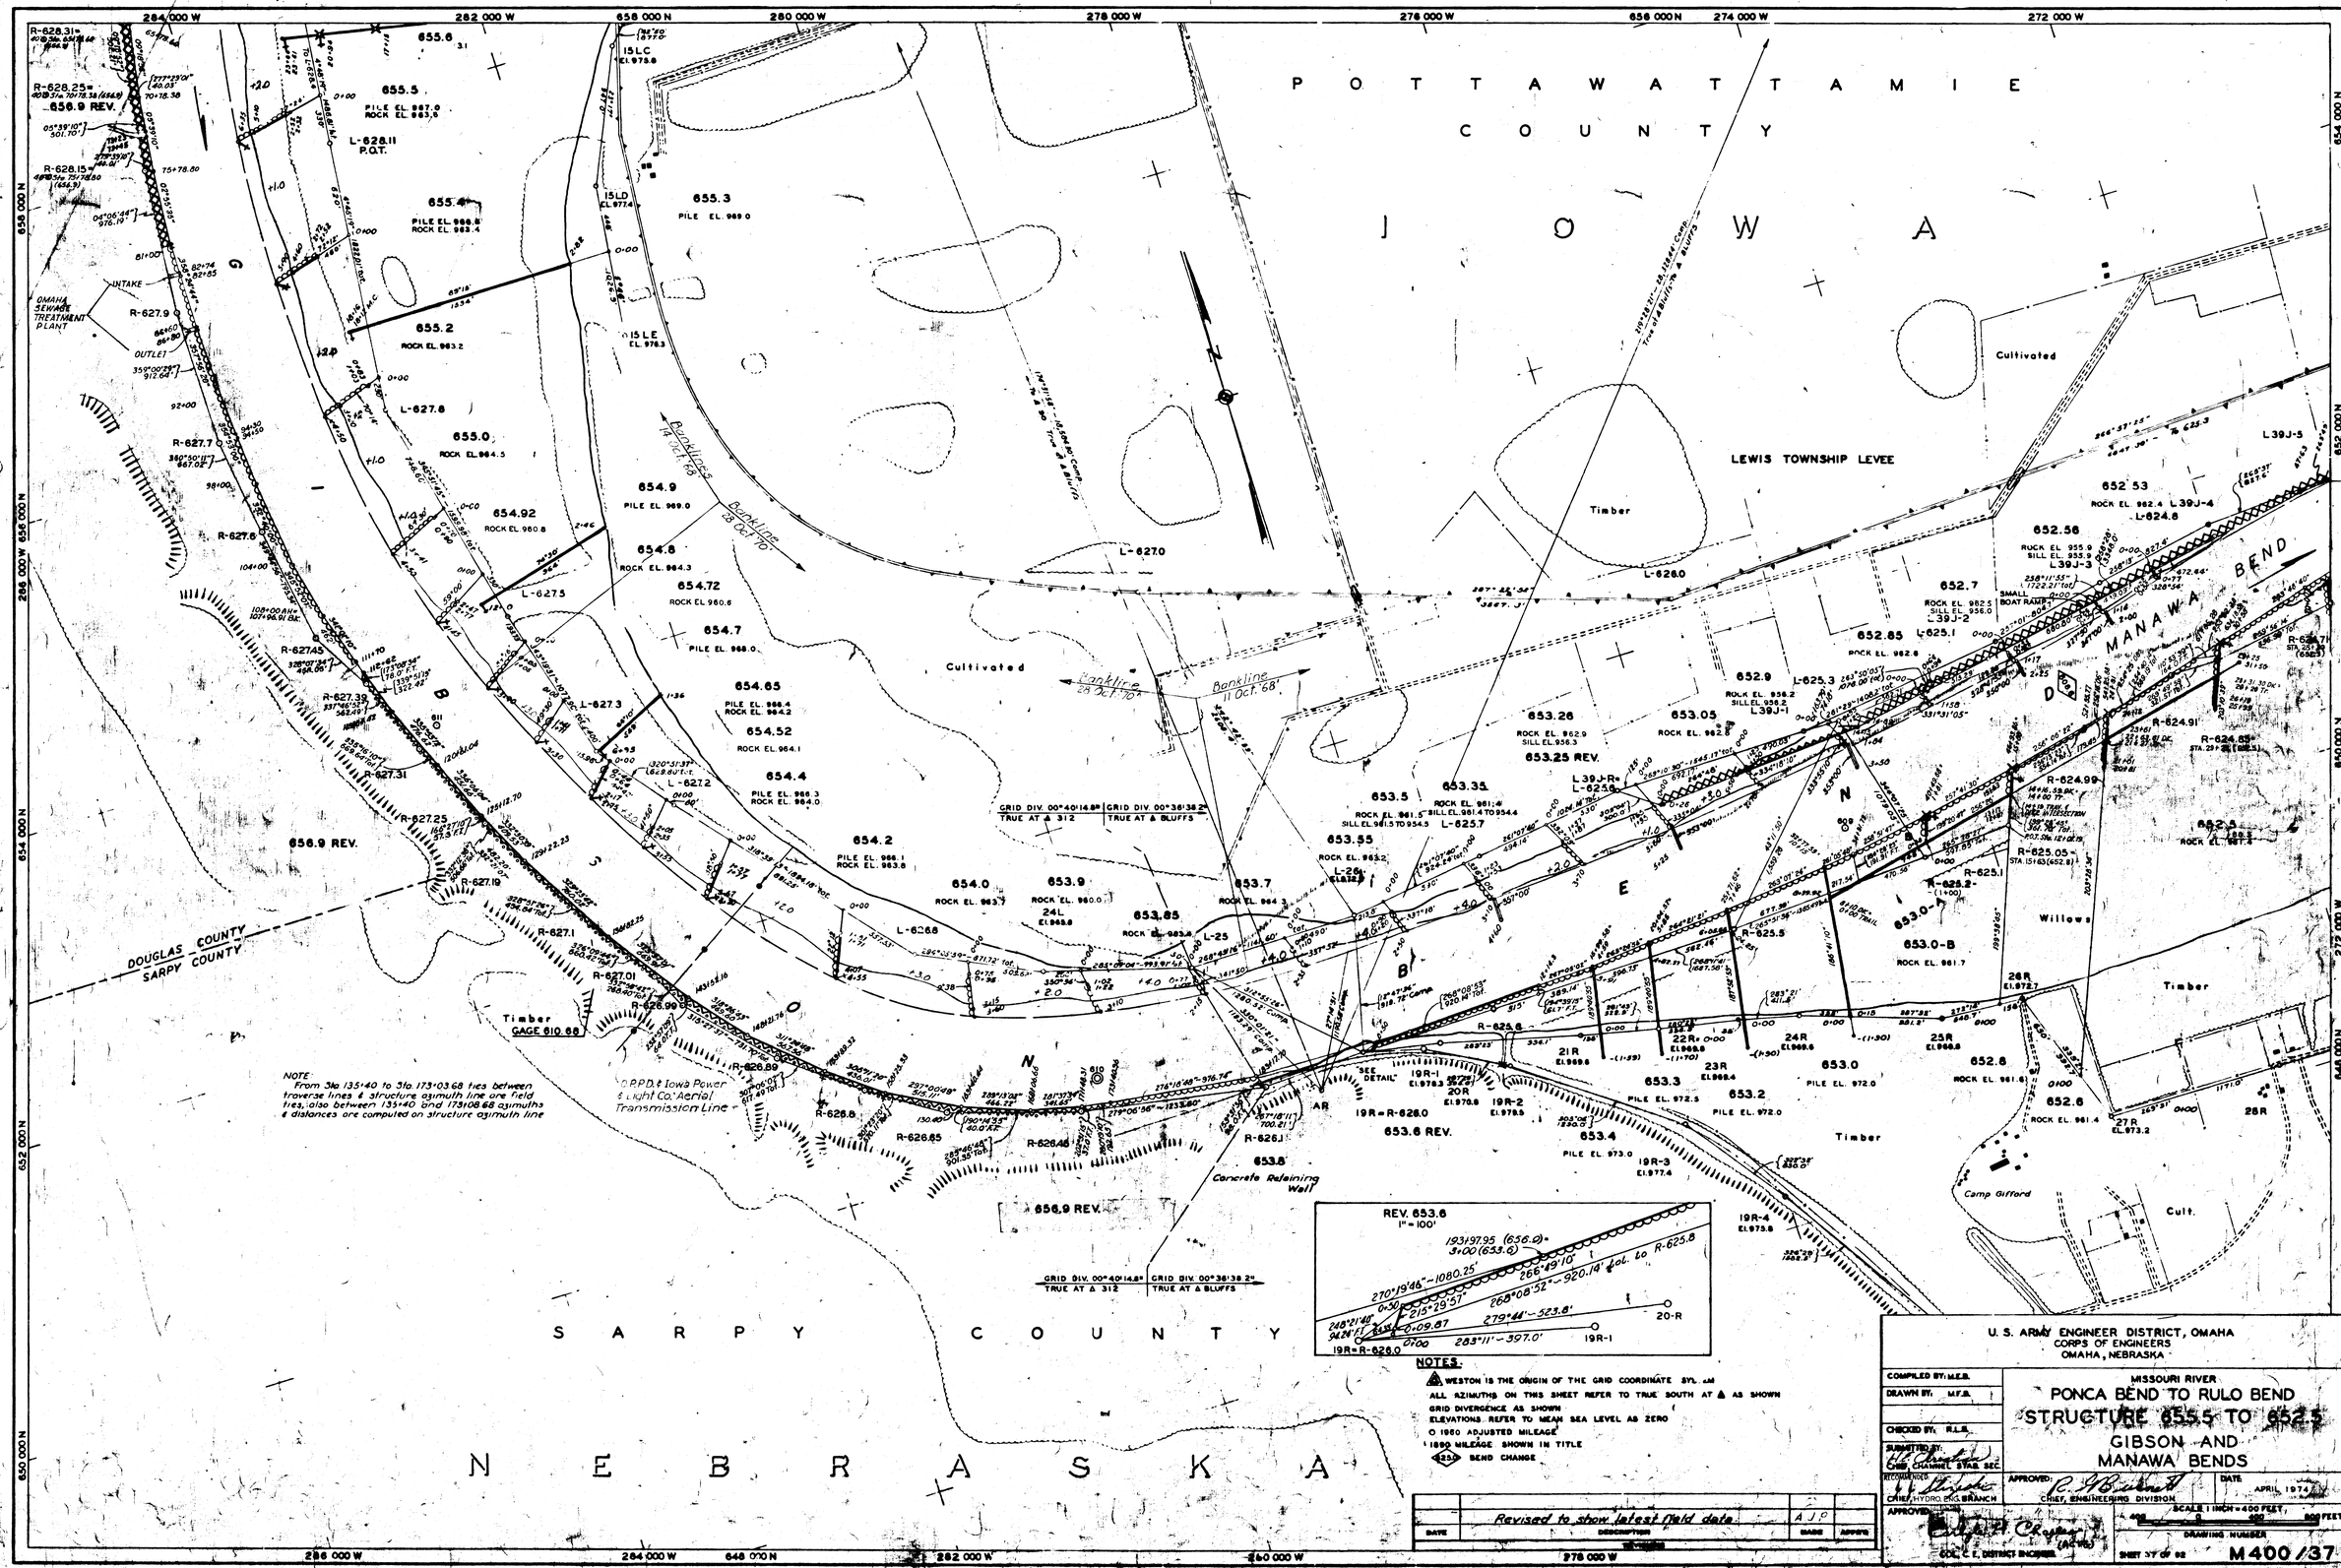
CORPS OF ENGINEERS
U. S. ARMY
POTTAWATTAMIE COUNTY
IOWA
SARPY COUNTY
NEBRASKA
DOUGLAS COUNTY
SARPY COUNTY
LEWIS TOWNSHIP LEVEE
MANAWA BEND
Cultivated
Timber
Willows
Camp Gifford
Cult.
OMAHA SEWAGE TREATMENT PLANT
INTAKE
OUTLET
Bankline 14 Oct. 68
Bankline 28 Oct. 70
Bankline 11 Oct. 68
Concrete Retaining Wall
NOTE
From Sta 135+40 to Sta 173+03.68 ties between traverse lines & structure azimuth line are field ties, also between 135+40 and 173+08.68 azimuths & distances are computed on structure azimuth line
REV. 653.6
1" = 100'
NOTES.
WESTON IS THE ORIGIN OF THE GRID COORDINATE SYSTEM
ALL AZIMUTHS ON THIS SHEET REFER TO TRUE SOUTH AT ▲ AS SHOWN
GRID DIVERGENCE AS SHOWN
ELEVATIONS REFER TO MEAN SEA LEVEL AS ZERO
○ 1960 ADJUSTED MILEAGE
1890 MILEAGE SHOWN IN TITLE
BEND CHANGE
Revised to show latest field data
U. S. ARMY ENGINEER DISTRICT, OMAHA
CORPS OF ENGINEERS
OMAHA, NEBRASKA
MISSOURI RIVER
PONCA BEND TO RULO BEND
STRUCTURE 655.5 TO 652.5
GIBSON AND
MANAWA BENDS
APRIL 1974
SCALE 1 INCH = 400 FEET
DRAWING NUMBER
M400/37
MILE 611.9 TO 608.4 (1960)