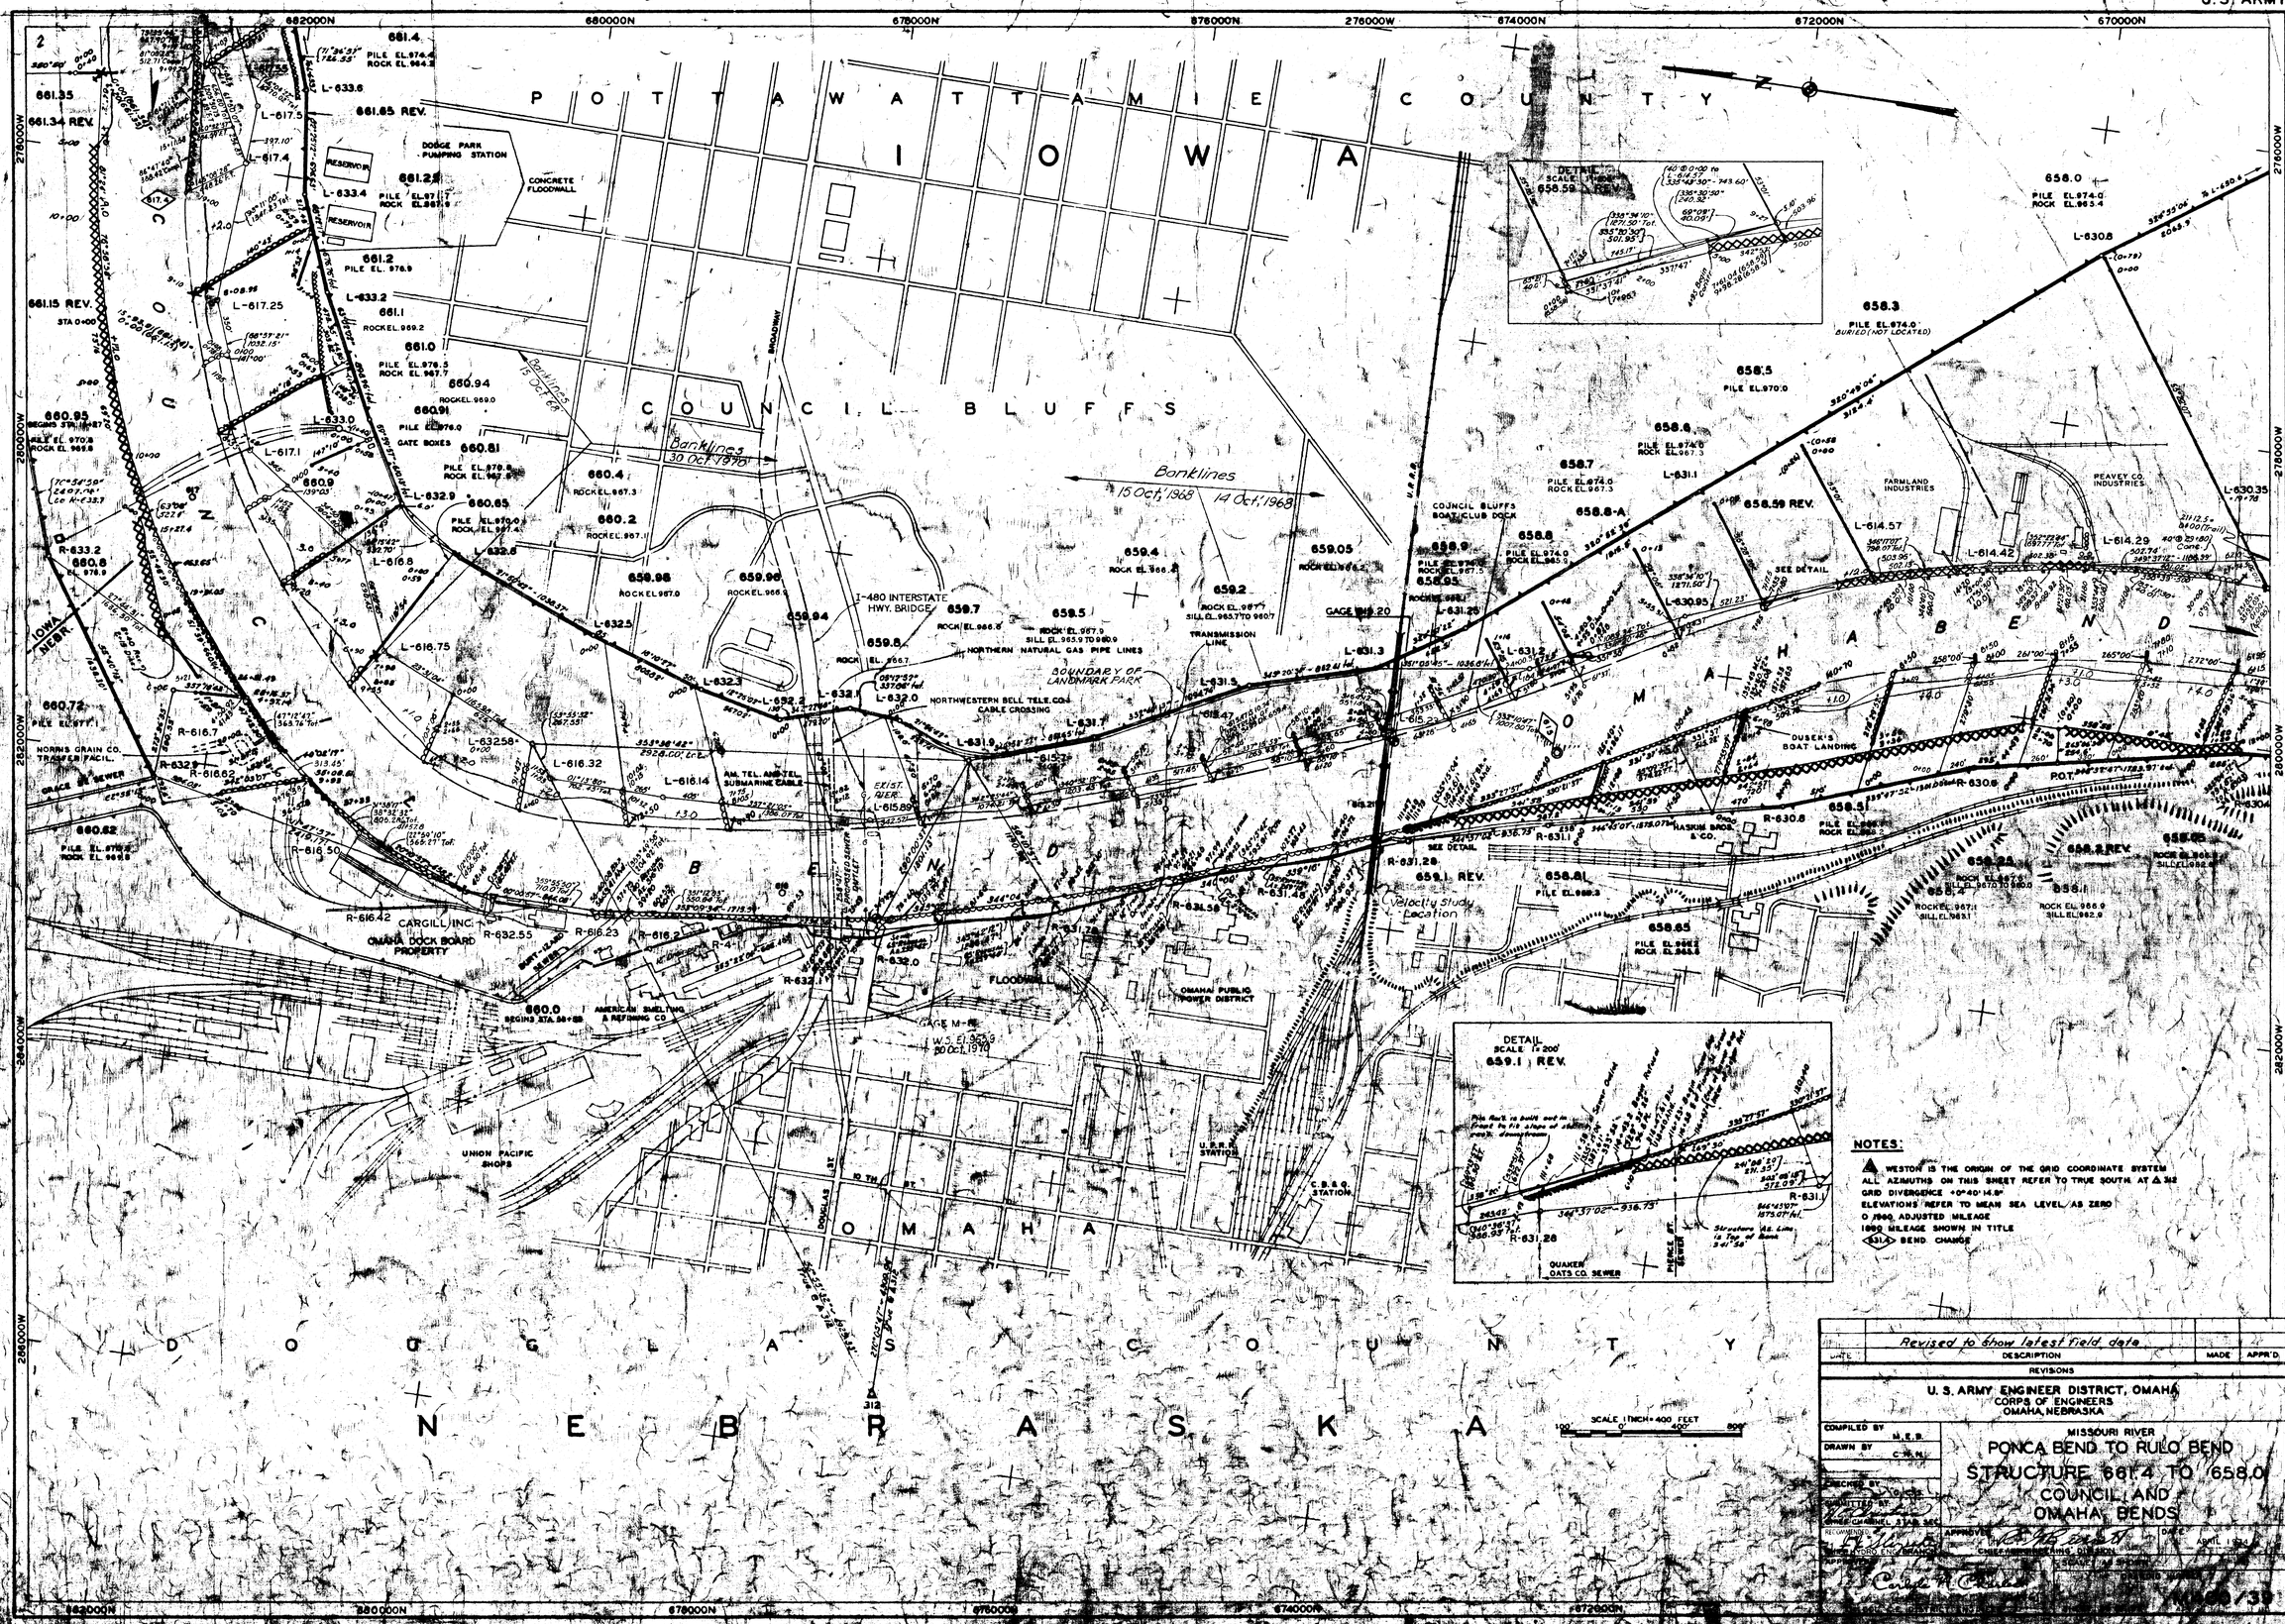
U.S. ARMY
POTTAWATTAMIE COUNTY
IOWA
COUNCIL BLUFFS
OMAHA BEND
DOUGLAS COUNTY
NEBRASKA
OMAHA
Banklines 15 Oct. 1968
Banklines 30 Oct. 1970
Banklines 14 Oct. 1968
I-480 INTERSTATE HWY. BRIDGE
NORTHERN NATURAL GAS PIPE LINES
BOUNDARY OF LANDMARK PARK
NORTHWESTERN BELL TELE. CO. CABLE CROSSING
TRANSMISSION LINE
COUNCIL BLUFFS BOAT CLUB DOCK
FARMLAND INDUSTRIES
PEAVEY CO. INDUSTRIES
DUSEK'S BOAT LANDING
HASKIN BROS. & CO.
Velocity Study Location
OMAHA PUBLIC POWER DISTRICT
FLOODWALL
CARGILL INC.
OMAHA DOCK BOARD PROPERTY
AMERICAN SMELTING & REFINING CO.
UNION PACIFIC SHOPS
U.P.R.R. STATION
C.B.&Q. STATION
DOUGLAS ST.
10 TH ST.
DETAIL SCALE 1"=200' 659.1 REV.
QUAKER OATS CO. SEWER
PIERCE ST. SEWER
SCALE 1 INCH = 400 FEET
NOTES:
WESTON IS THE ORIGIN OF THE GRID COORDINATE SYSTEM
ALL AZIMUTHS ON THIS SHEET REFER TO TRUE SOUTH AT △ 312
GRID DIVERGENCE +0°40'14.8"
ELEVATIONS REFER TO MEAN SEA LEVEL AS ZERO
O 1960 ADJUSTED MILEAGE
1960 MILEAGE SHOWN IN TITLE
BEND CHANGE
Revised to show latest field data
DATE
DESCRIPTION
MADE
APPR'D
REVISIONS
U. S. ARMY ENGINEER DISTRICT, OMAHA
CORPS OF ENGINEERS
OMAHA, NEBRASKA
COMPILED BY M.E.B.
DRAWN BY C.W.N.
MISSOURI RIVER
PONCA BEND TO RULO BEND
STRUCTURE 661.4 TO 658.0
COUNCIL AND
OMAHA BENDS
APPROVED
DATE
APRIL 1974