CORPS OF ENGINEERS, U. S. ARMY

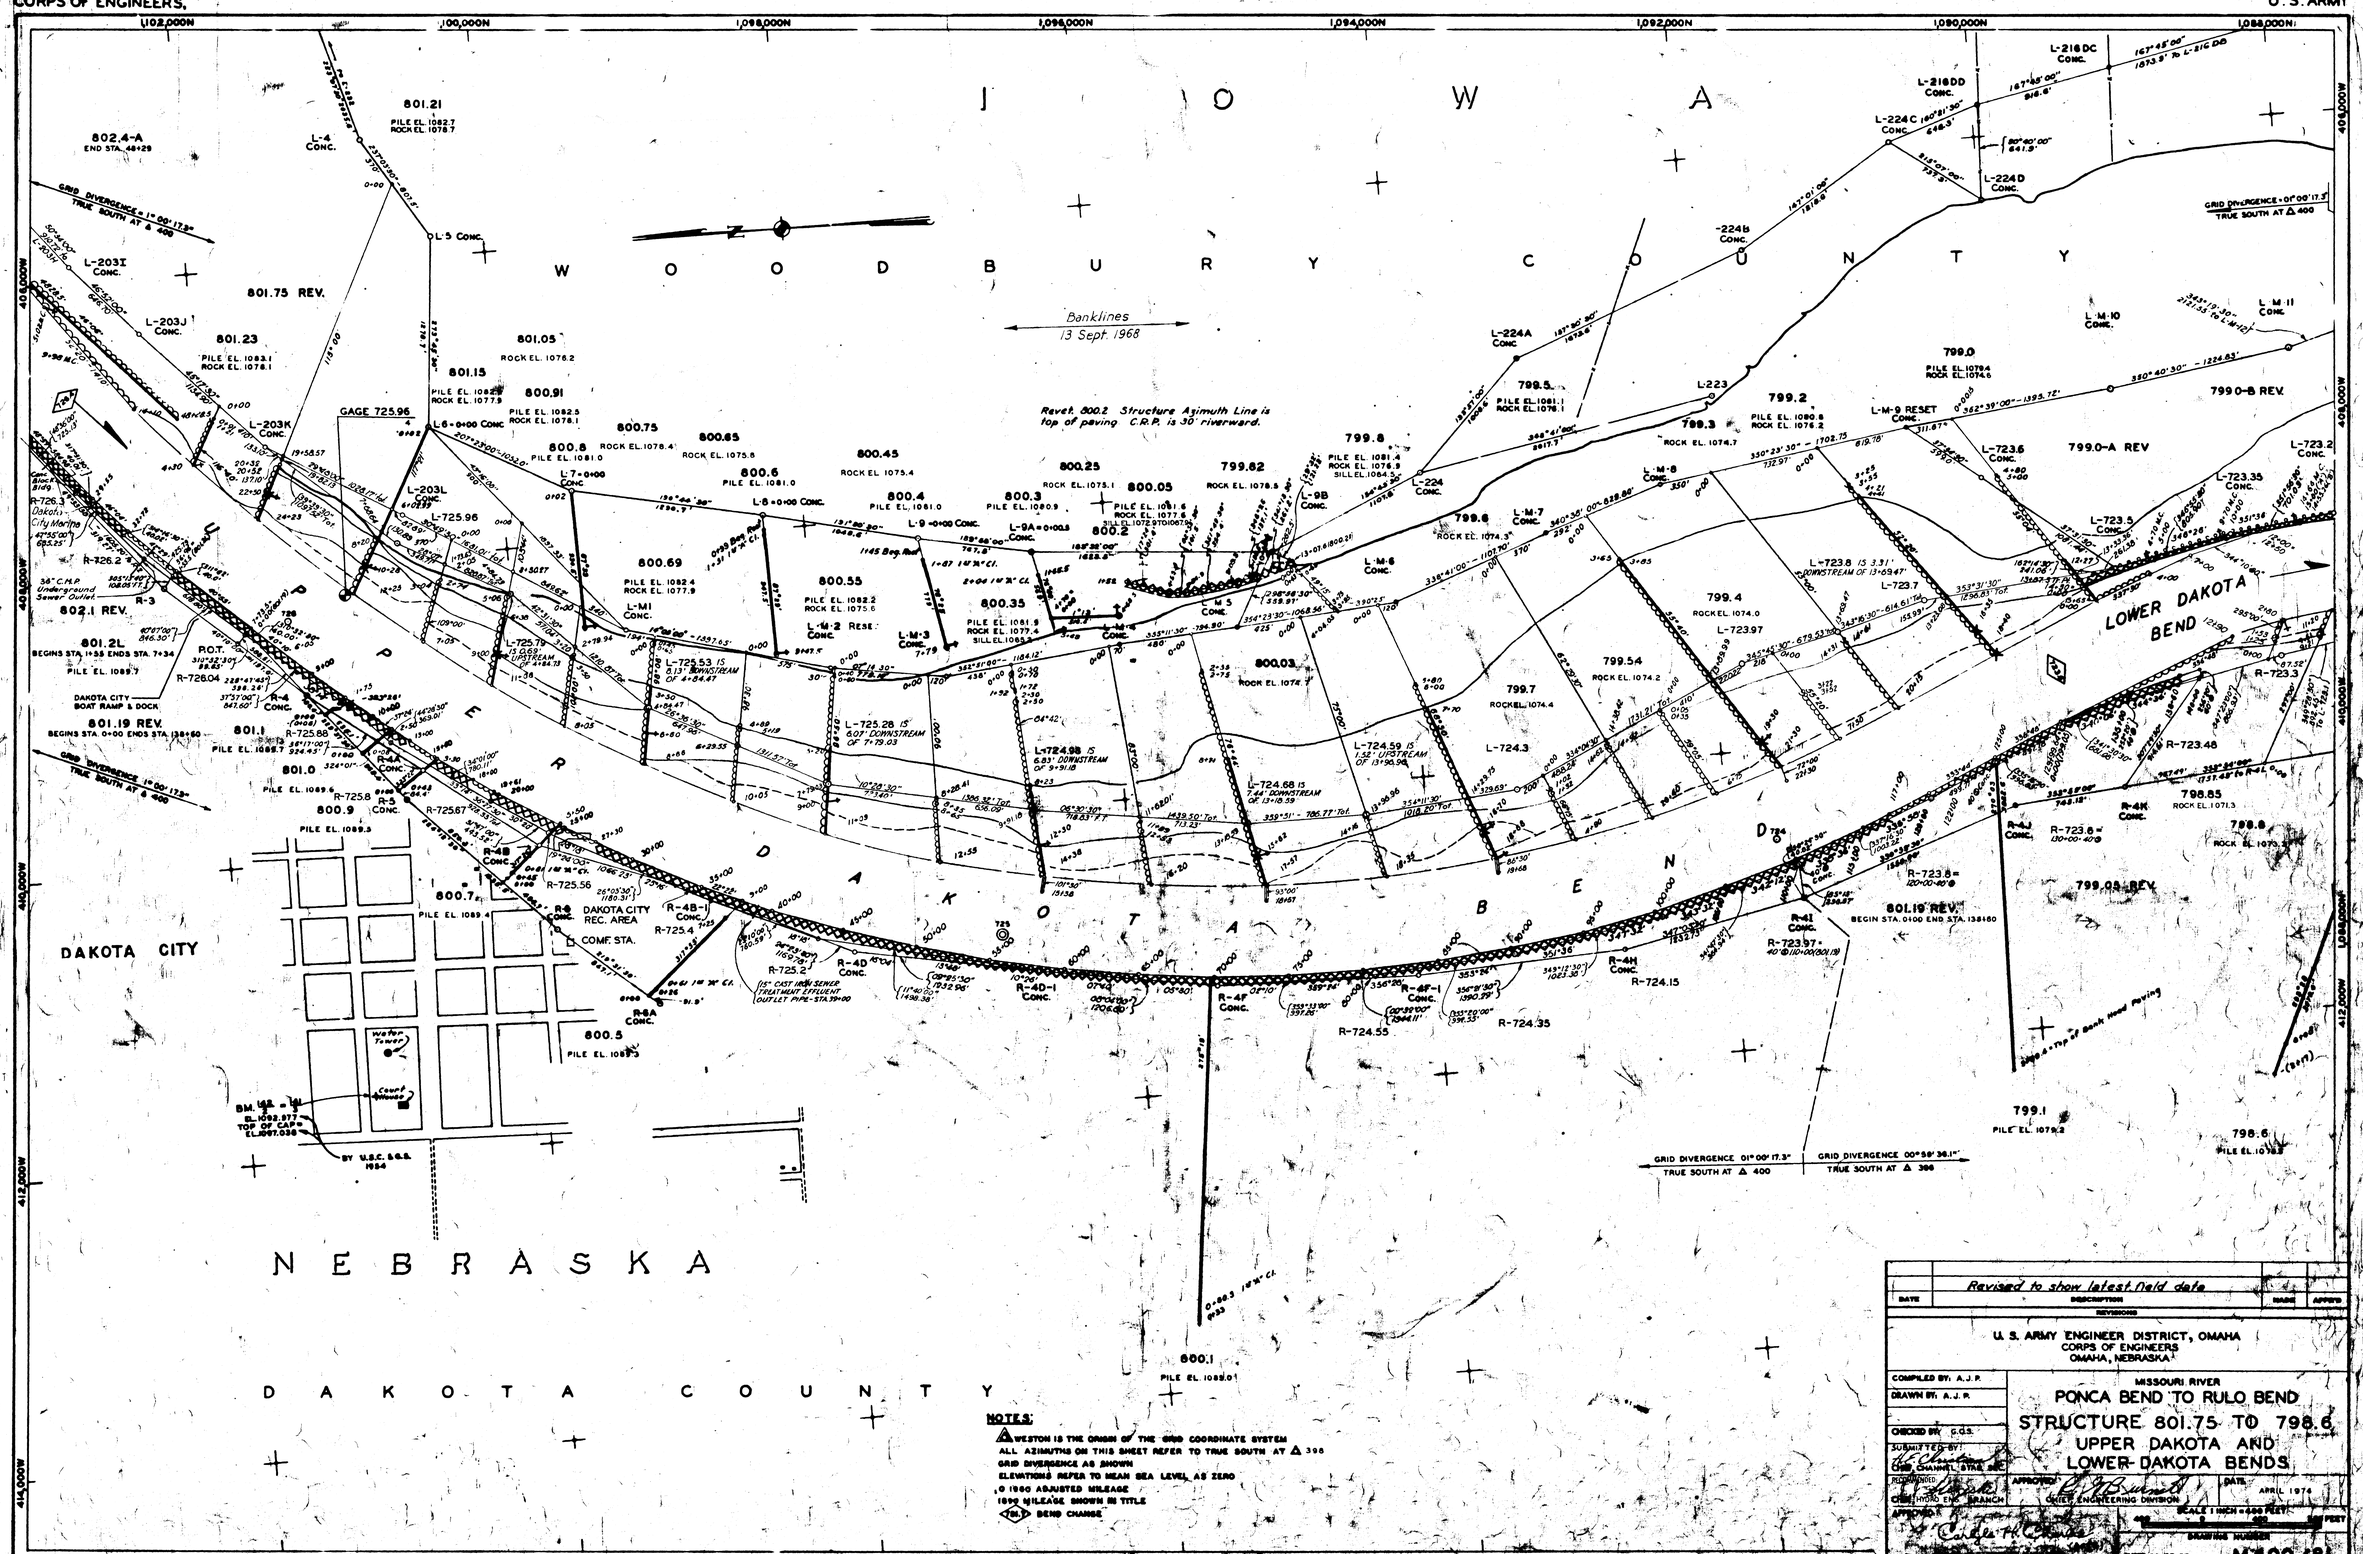

DATE	DESCRIPTION	MADE	APPRD
	Revised to show latest field data		

REVISIONS

U. S. ARMY ENGINEER DISTRICT, OMAHA
CORPS OF ENGINEERS
OMAHA, NEBRASKA

COMPILED BY: A. J. P.
DRAWN BY: A. J. P.
CHECKED BY: C.G.S.
SUBMITTED BY: CHIEF, CHANNEL STRUC. BR.
RECOMMENDED: CHIEF, HYDRO ENG. BRANCH
APPROVED: CHIEF, ENGINEERING DIVISION
APPROVED: CHIEF, OMAHA DISTRICT

MISSOURI RIVER
PONCA BEND TO RULO BEND
STRUCTURE 801.75 TO 798.6
UPPER DAKOTA AND LOWER DAKOTA BENDS

DATE: APRIL 1974
SCALE 1 INCH = 400 FEET
DRAWING NUMBER
SHEET 61 OF 92
M400/81

MILE 726.4 TO 723.2 (1960)