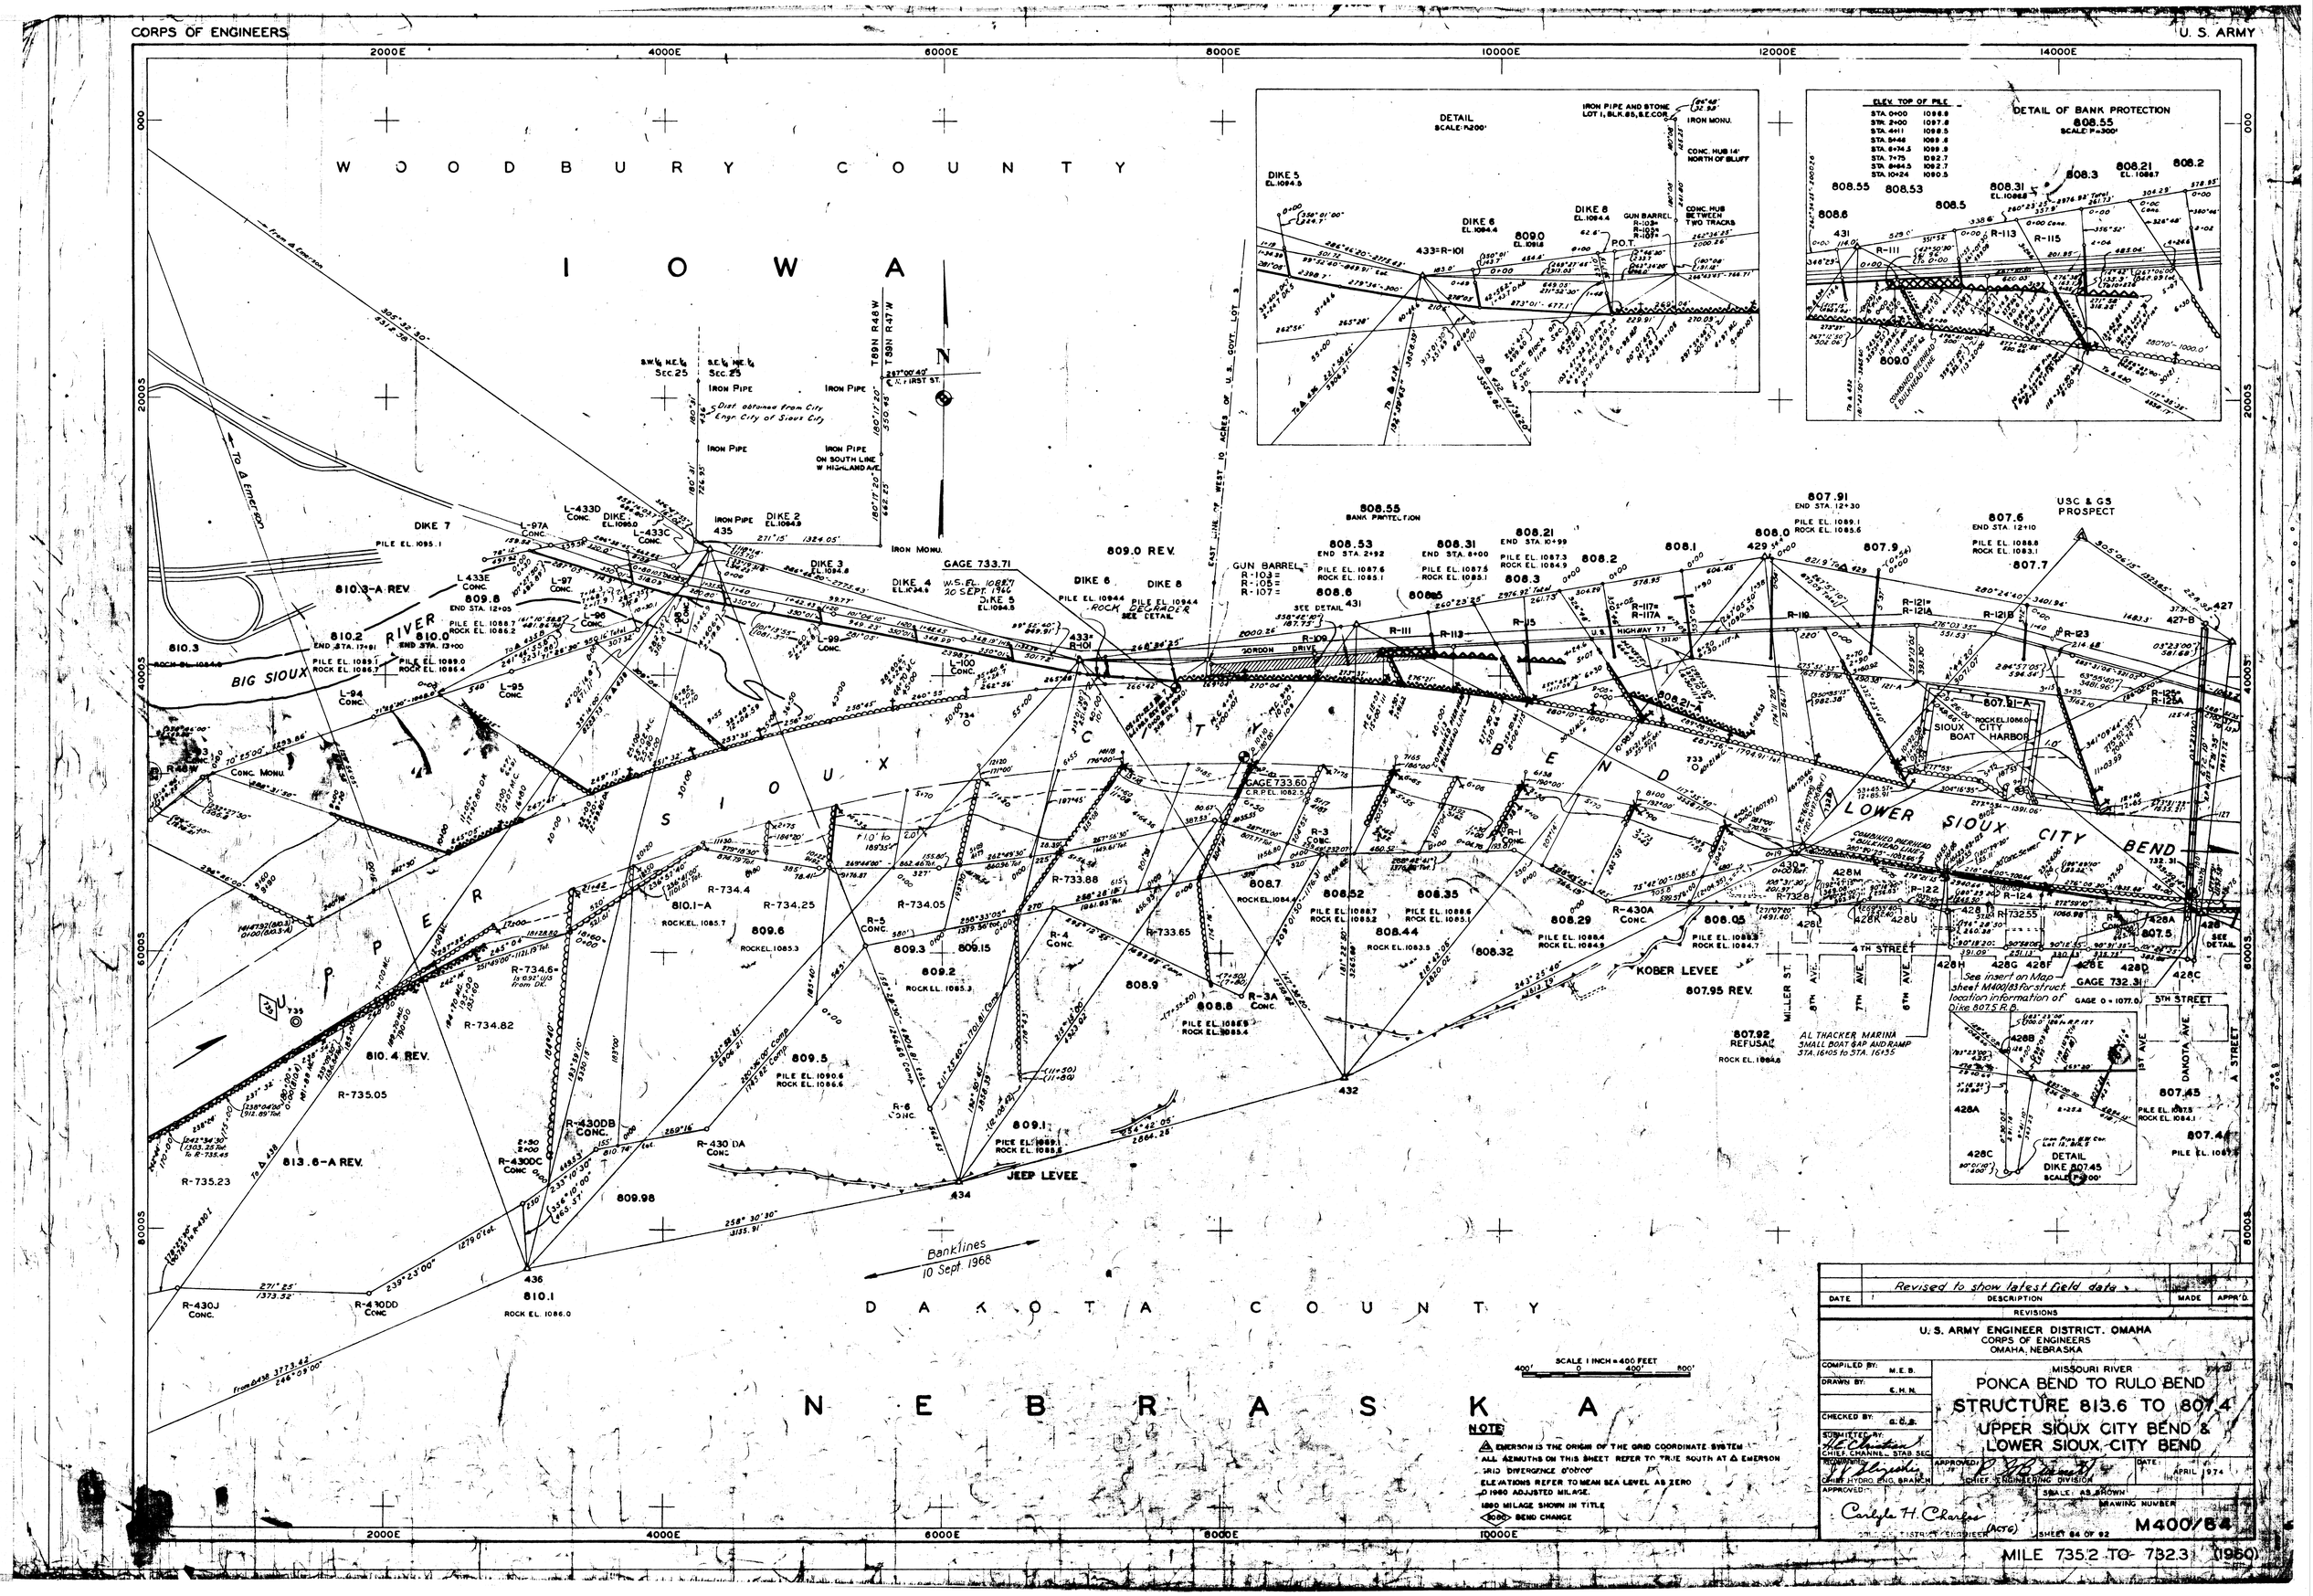
CORPS OF ENGINEERS
U. S. ARMY
WOODBURY COUNTY
IOWA
DAKOTA COUNTY
NEBRASKA
BIG SIOUX RIVER
UPPER SIOUX CITY BEND
LOWER SIOUX CITY BEND
SIOUX CITY BOAT HARBOR
USC & GS PROSPECT
KOBER LEVEE
JEEP LEVEE
DETAIL
DETAIL OF BANK PROTECTION
DETAIL DIKE 807.45
Banklines 10 Sept. 1968
SCALE 1 INCH = 400 FEET
NOTE
Revised to show latest field data
U. S. ARMY ENGINEER DISTRICT, OMAHA
CORPS OF ENGINEERS
OMAHA, NEBRASKA
MISSOURI RIVER
PONCA BEND TO RULO BEND
STRUCTURE 813.6 TO 807.4
UPPER SIOUX CITY BEND &
LOWER SIOUX CITY BEND
APRIL 1974
M400/84
MILE 735.2 TO 732.3 (1960)