A SURVEY PLAT OF A TRACT OF LAND LOCATED IN THE SE CORNER OF BLOCK 30, ORIGINAL TOWN OF ARTHUR, ARTHUR COUNTY, NEBRASKA

JOB NO. 10-284

SURVEY RECORD REPOSITORY
RECEIVED
JAN 10 2011
$ 250
County ARTHUR
1001-327

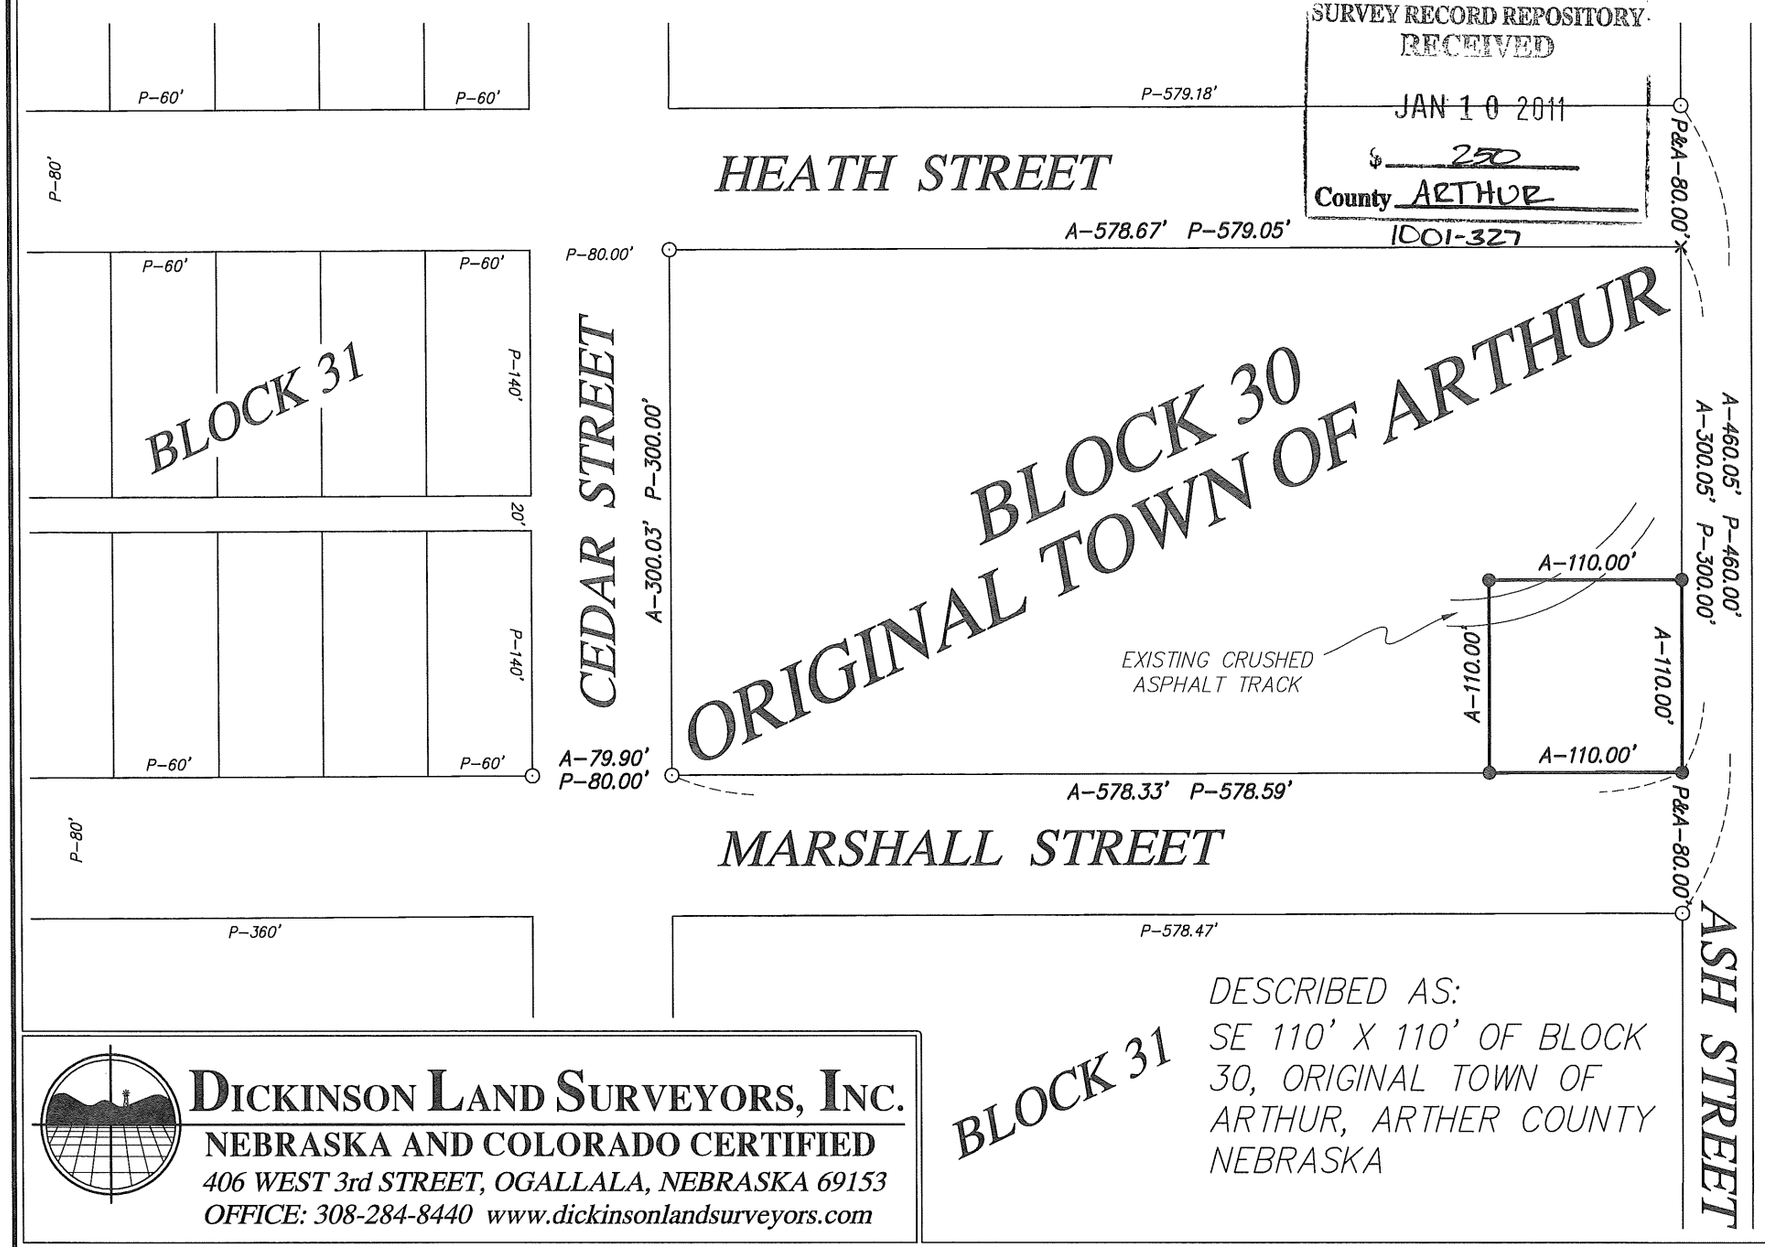

LEGEND

- ○ FOUND MONUMENT — CONCRETE CYLINDER W/ 1/2" REBAR
- ● MONUMENT SET — 1/2" REBAR W/ PLASTIC CAP STAMPED R.L.S. 554
- P- PLATTED DISTANCE
- A- ACTUAL DISTANCE
- X- TEMPORARY POINT

N
W E
S

SCALE 1" = 100'

NEBRASKA REGISTERED LS-554 LAND SURVEYOR RYAN E. DICKINSON

DESCRIBED AS:
SE 110' X 110' OF BLOCK 30, ORIGINAL TOWN OF ARTHUR, ARTHER COUNTY NEBRASKA

SURVEYOR'S CERTIFICATE

I do hereby certify that, under my personal supervision, this plat was prepared from an actual survey completed this 29th day of December, 2010, and is correct to the best of my knowledge.

Ryan E. Dickinson, Registered Land Surveyor
Nebraska Reg. No. 554

DICKINSON LAND SURVEYORS, INC.
NEBRASKA AND COLORADO CERTIFIED
406 WEST 3rd STREET, OGALLALA, NEBRASKA 69153
OFFICE: 308-284-8440 www.dickinsonlandsurveyors.com