SURVEY RECORD

PREPARED BY
L & S SURVEYING
P.O. BOX 354, CRETE NE 68333
(402) 826-4620 FAX (402) 826-4646

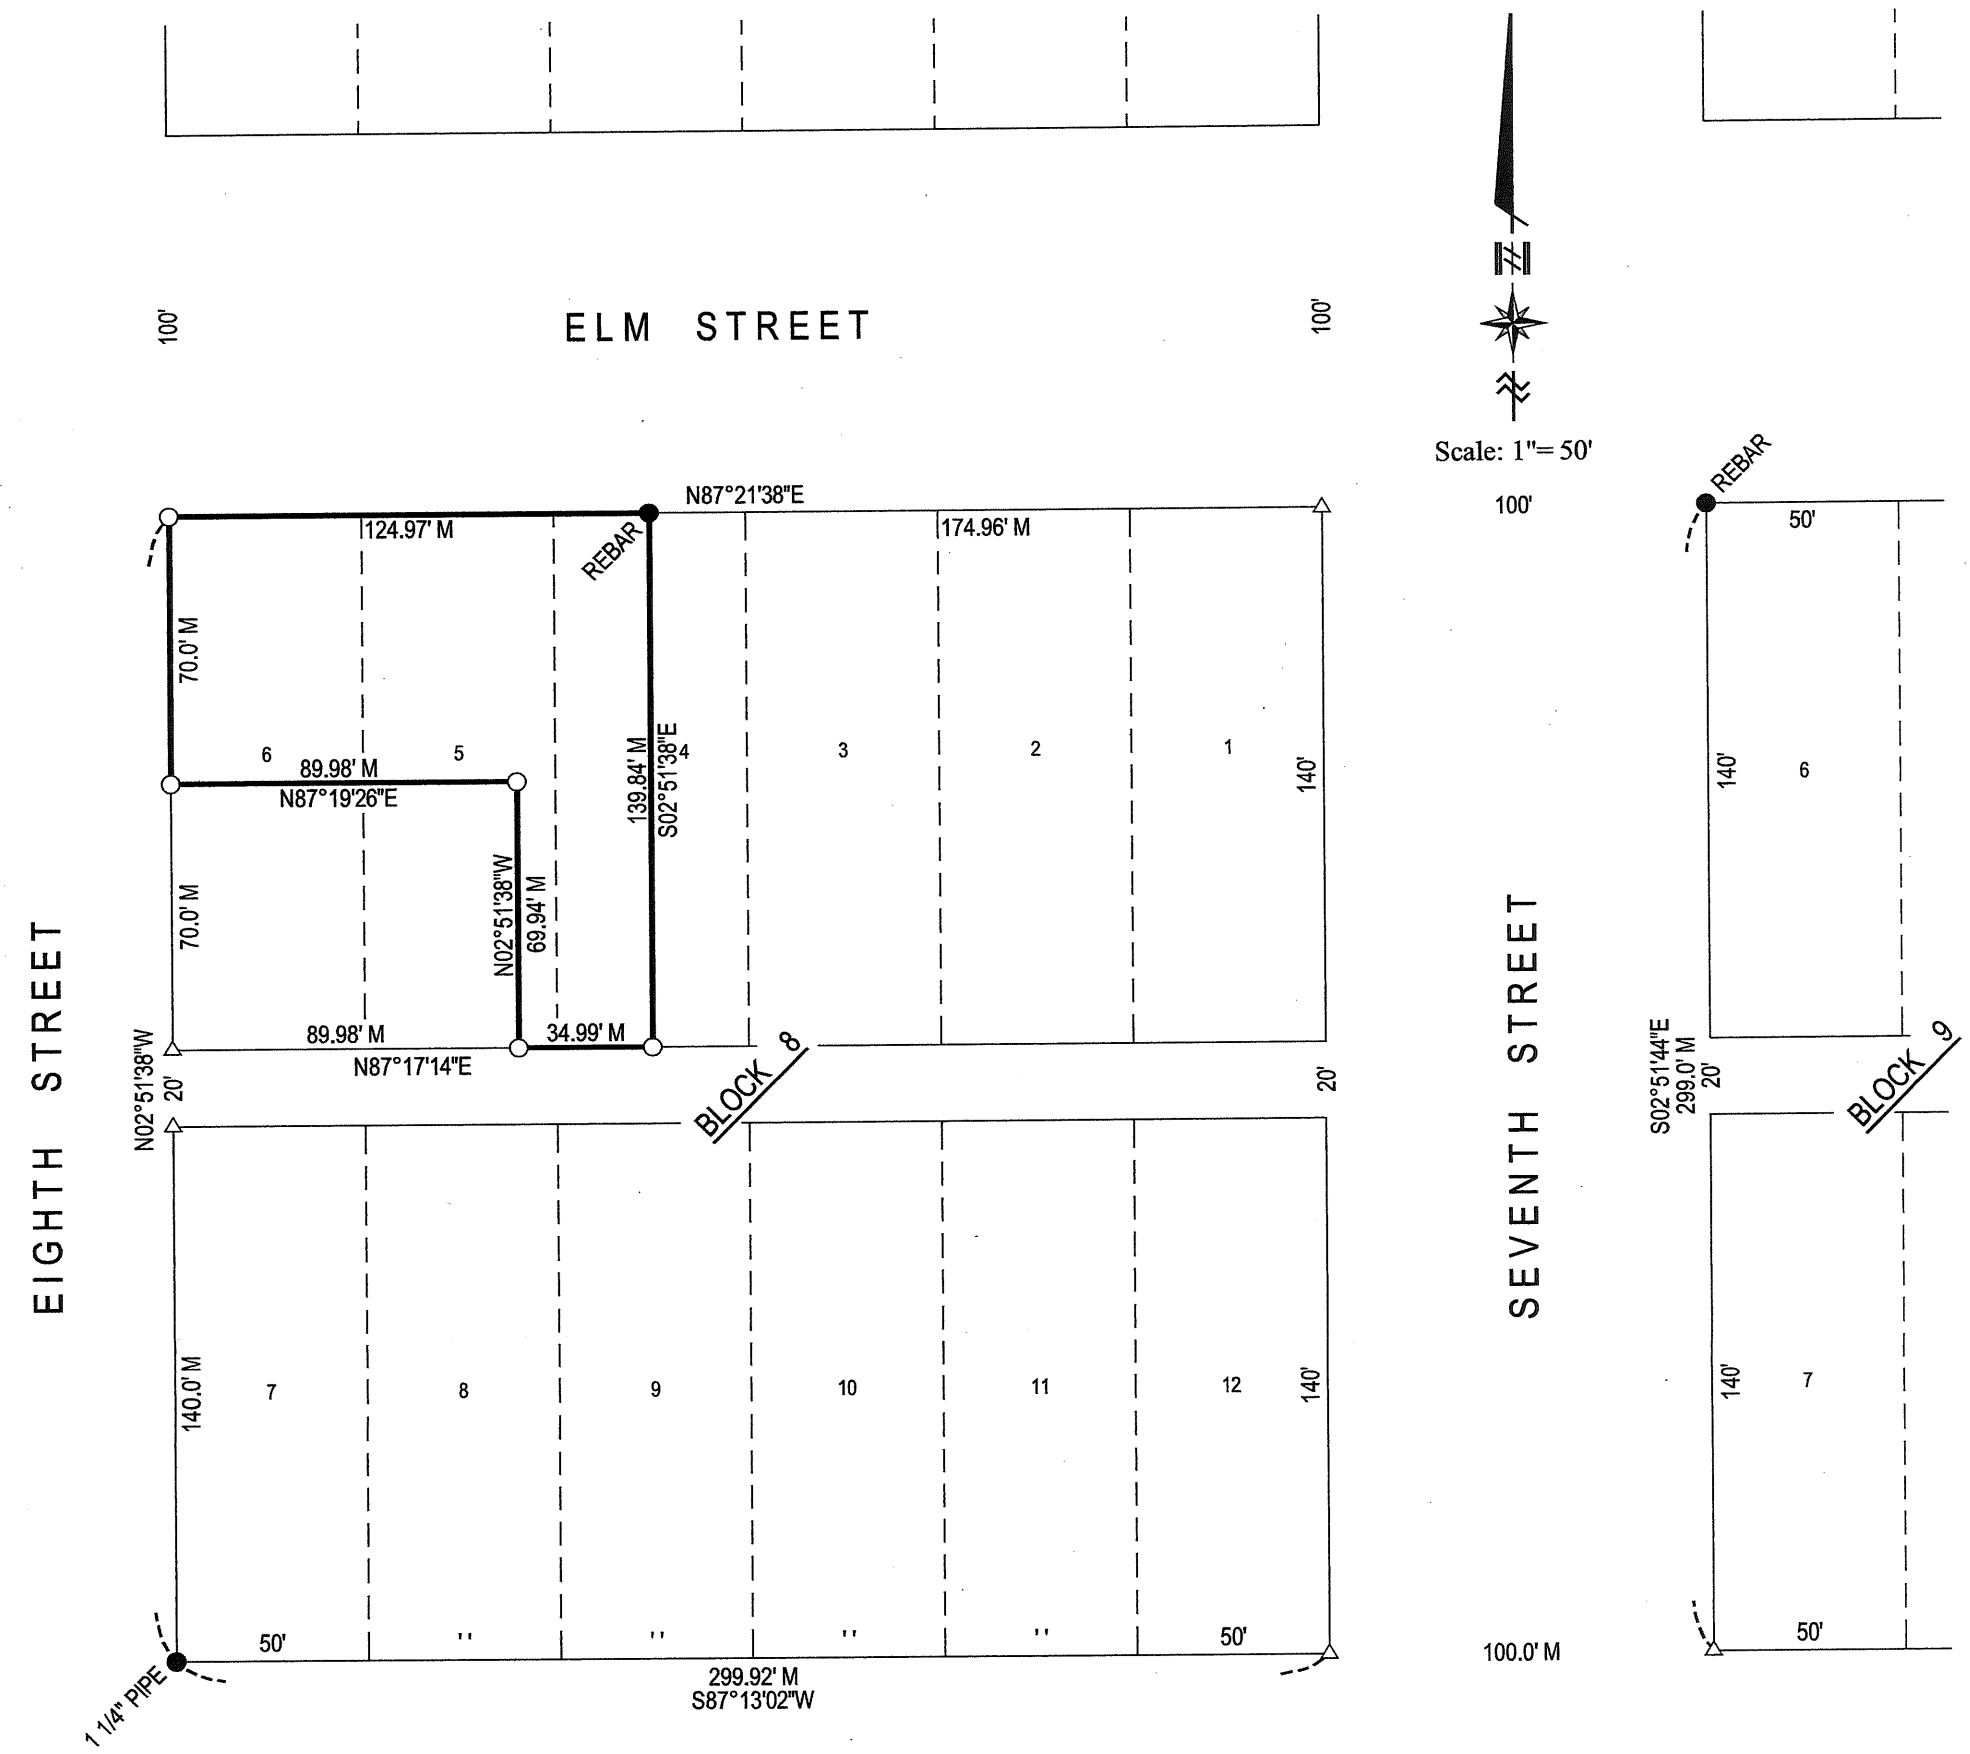

LEGAL DESCRIPTION

THE W1/2 OF LOT 4, THE N1/2 OF LOTS 5 AND 6, AND THE EAST 10.0 FEET OF THE S1/2 OF LOT 5, BLOCK 8, ORIGINAL TOWN OF ADAMS, GAGE COUNTY, NEBRASKA.

SURVEYOR'S CERTIFICATE

I, Leslie J. Siedschlag, a Registered Land Surveyor in the State of Nebraska, hereby certify that this survey was made under my direct supervision on October 8, 2010 and that all dimensions shown are in feet and decimals of a foot and correct to the best of my knowledge and belief.

NEBRASKA REGISTERED LS-469 LAND SURVEYOR LESLIE J. SIEDSCHLAG

Leslie J. Siedschlag, Nebraska L.S. No. 469

Date of Completion; October 14, 2010

SHEET 1 OF 1

SURVEY RECORD REPOSITORY
RECEIVED
APR 15 2011
$ 250
County GAGE
1014-104

Legend

- Corners Found
- Corners Found
- Corners Set (5/8" Rebar W/ L&S Cap)
- Survey Marker
- Temporary Point
- R Record Distance
- M Measured Distance
- W.C. Witness Corner
- Fence

Bluelines Drafting & Plotting Ph#(402)484-8606 _ File Name: 101008 GRAMANN