LAND SURVEYOR'S CERTIFICATE

I HEREBY CERTIFY THAT THIS SURVEY WAS MADE BY ME OR UNDER MY DIRECT PERSONAL SUPERVISION AND THAT I AM A DULY REGISTERED LAND SURVEYOR UNDER THE LAWS OF THE STATE OF NEBRASKA.

LEGAL DESCRIPTION

LOT 1, SKYLINE MEADOWS REPLAT 1, A SUBDIVISION IN DOUGLAS COUNTY, NEBRASKA.

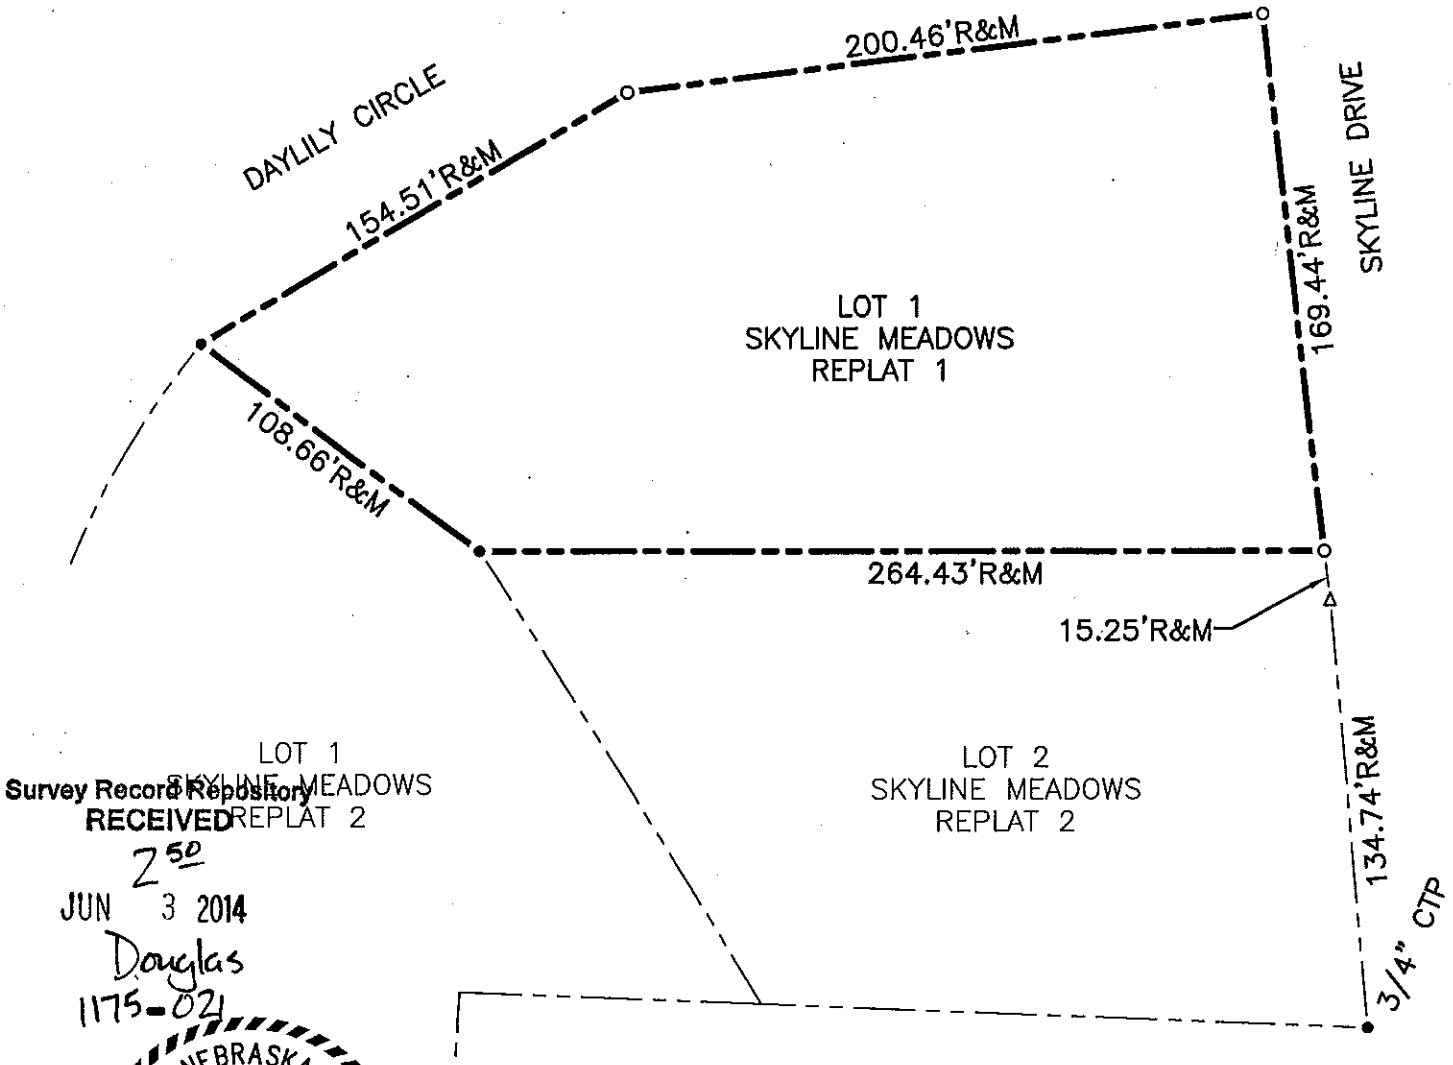

Survey Record Repository
RECEIVED
2 50
JUN 3 2014
Douglas
1175-021

NEBRASKA REGISTERED L.S. 565 LAND SURVEYOR MICHAEL J. SMITH

MAY 28, 2014
MICHAEL J. SMITH
NEBRASKA RLS 565

N

0' 30' 60'

LEGEND

- ● CORNERS FOUND 5/8" REBAR W/CAP #308
- ○ CORNER SET 5/8" REBAR W/CAP #308
- △ TEMPORARY POINT
- R RECORDED
- M MEASURED

TD2 engineering & surveying
Job Number: 1150-14-5 C
thompson, dreessen & dorner, inc.
10836 Old Mill Rd
Omaha, NE 68154
p.402.330.8860 f.402.330.5866
td2co.com

Date: 05/28/2014
Drawn By: MRS
Reviewed By: MJS
Revision Date:

SURVEYOR'S CERTIFICATE

Book 14-4
Page 17