LEGAL DESCRIPTION

LOTS 1 AND 2, 180th PLAZA REPLAT FOUR, A SUBDIVISION IN DOUGLAS COUNTY, NEBRASKA.

LAND SURVEYOR'S CERTIFICATE

I HEREBY CERTIFY THAT THIS SURVEY WAS MADE BY ME OR UNDER MY DIRECT PERSONAL SUPERVISION AND THAT I AM A DULY REGISTERED LAND SURVEYOR UNDER THE LAWS OF THE STATE OF NEBRASKA.

NEBRASKA REGISTERED L.S. 565 LAND SURVEYOR MICHAEL J. SMITH

SEPTEMBER 11, 2014
MICHAEL J. SMITH
NEBRASKA RLS 565

TD2 engineering & surveying
thompson, dreessen & dorner, inc.
10836 Old Mill Rd
Omaha, NE 68154
p.402.330.8860 f.402.330.5866
td2co.com

SURVEY TYPE
SURVEYOR'S CERTIFICATE

SITE DESCRIPTION

Survey Record Repository
RECEIVED
$2.50
NOV 5 2014
Douglas
1197-050

LEGEND

- ● CORNERS FOUND
- ○ CORNER SET (5/8" REBAR W/CAP #507 UNLESS NOTED)
- △ TEMPORARY POINT
- R RECORDED DISTANCE
- M MEASURED DISTANCE
- CTP CRIMPED TOP PIPE
- OTP OPEN TOP PIPE

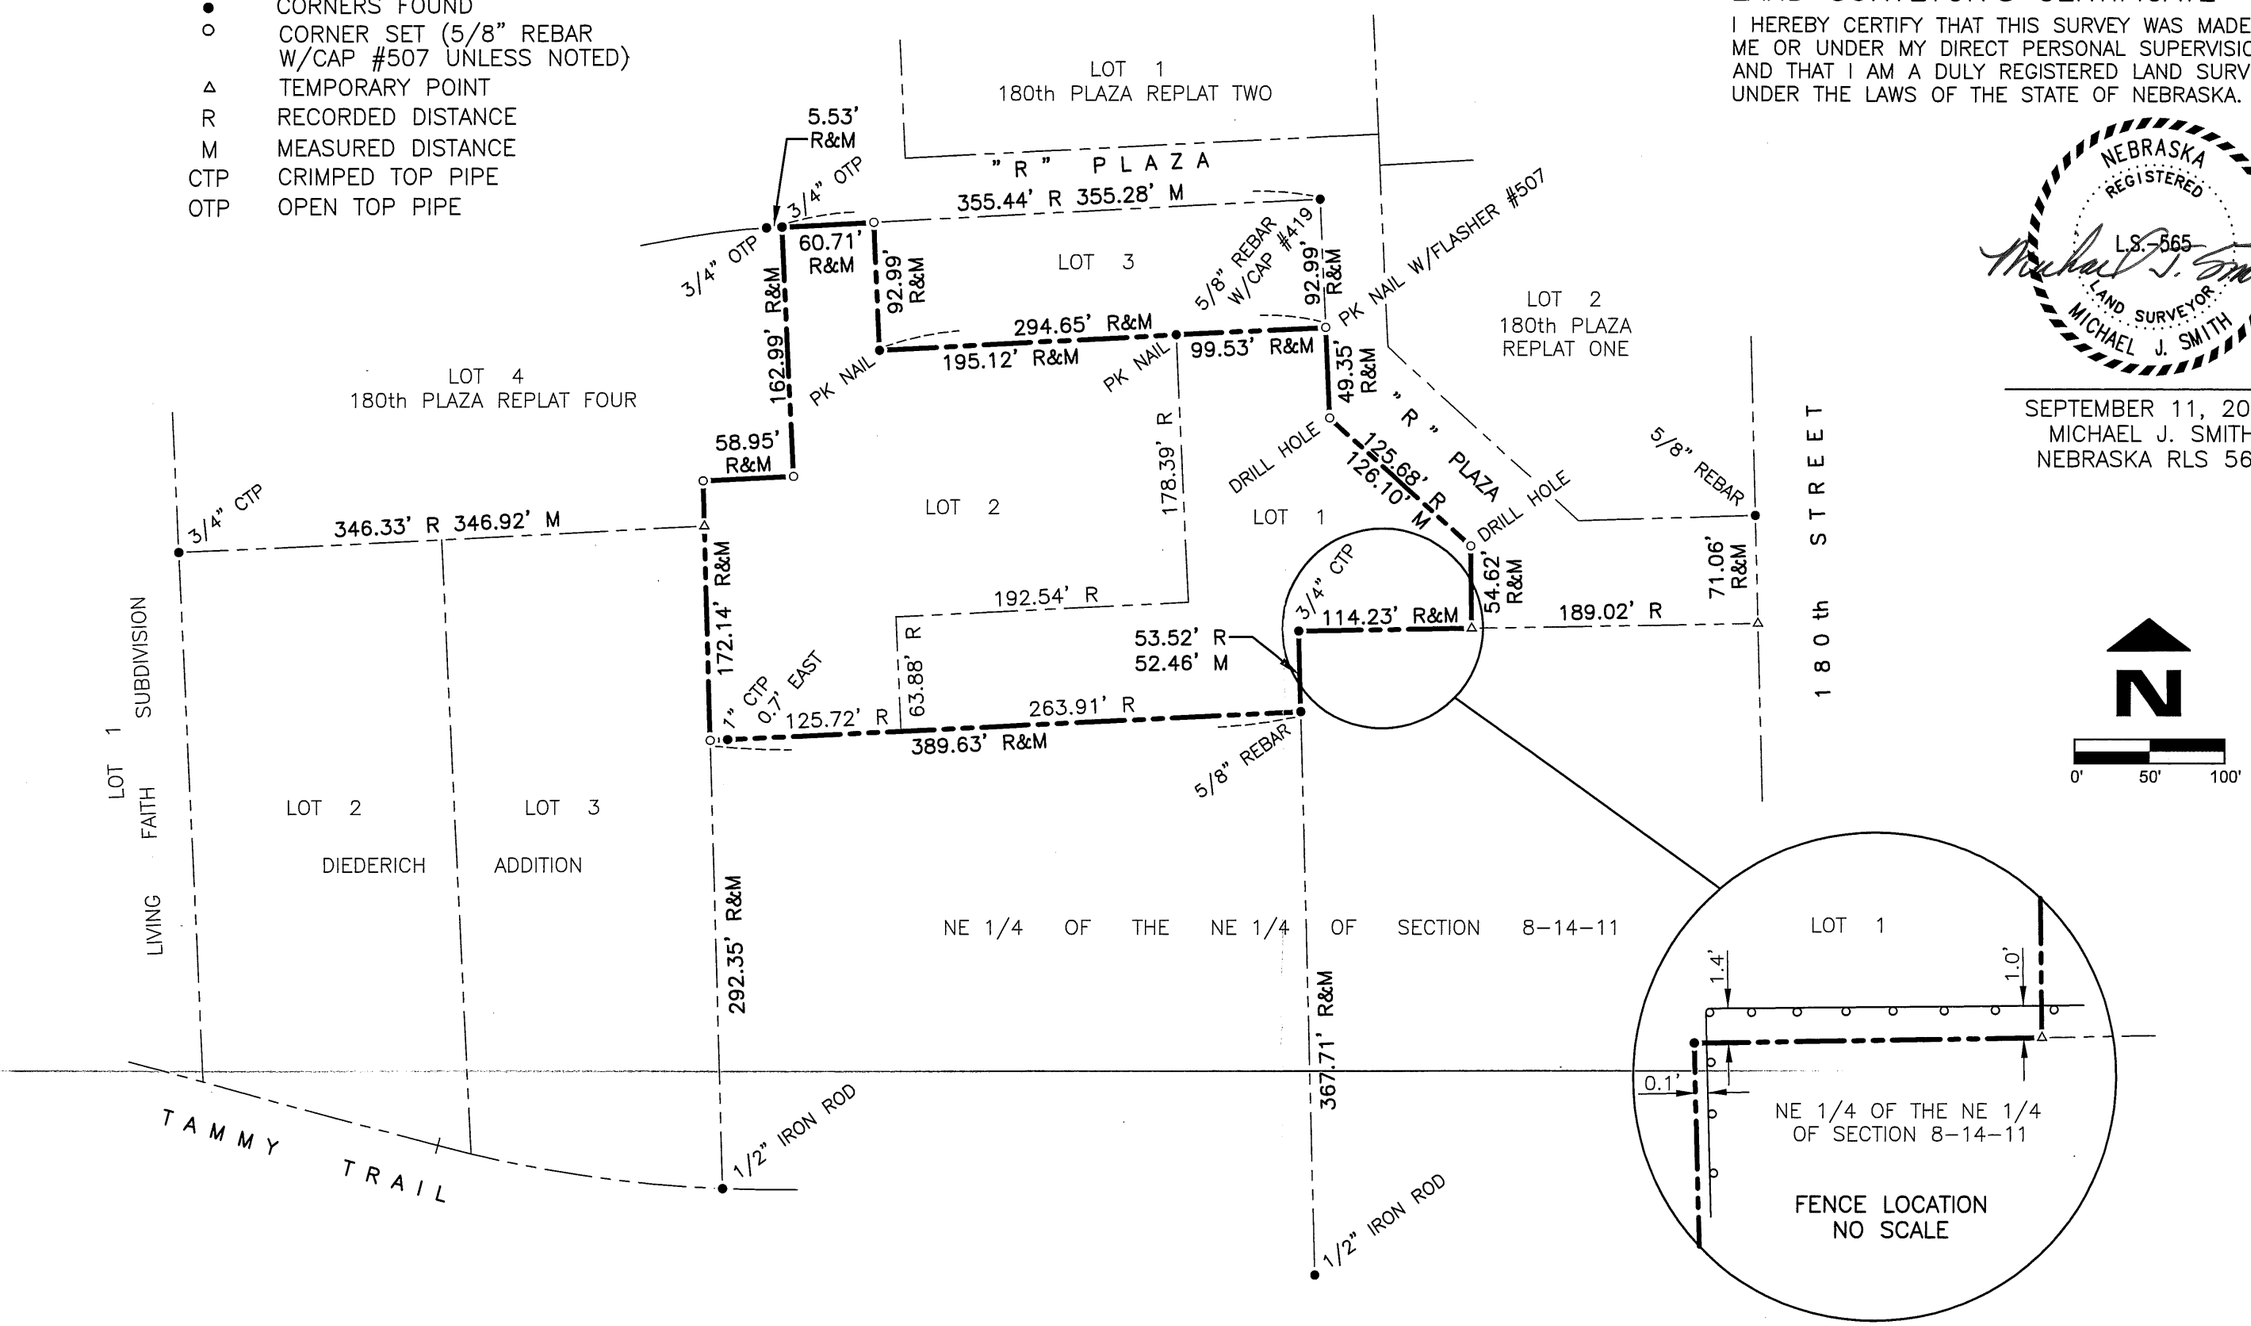

Revision Dates

No.	Description	MM-DD-YY
--	--	--
--	--	--
--	--	--
--	--	--

Job No.: 200-14-143C
Drawn By: RJR
Reviewed By: MJS
Date: SEPT. 11, 2014
Book: 14-21
Page: 69

Sheet Number

SHEET 1 OF 1

9/25/2014 1:15 PM BOB ROHLFING H:\200\200-14\200-14\143 Evron Inc 18021 & 18101 R Plz 180th Plaza Replat Four Lots 1 & 2\200-14-143C.dwg