PLAT OF SURVEY
IN FARWELL "HOWARD CO." , NEBRASKA

PROPERTY OF _____ OF _____, NEBR.

Described As Follow: The West 7 Feet of Lot 4, Block 4, 4th Add. to Farwell, Howard County, Nebr

AL DEARMONT
ENGINEERING & SURVEYING
1116 Adams Street
ST. PAUL, NEBR. 68873
(308) 754-4551

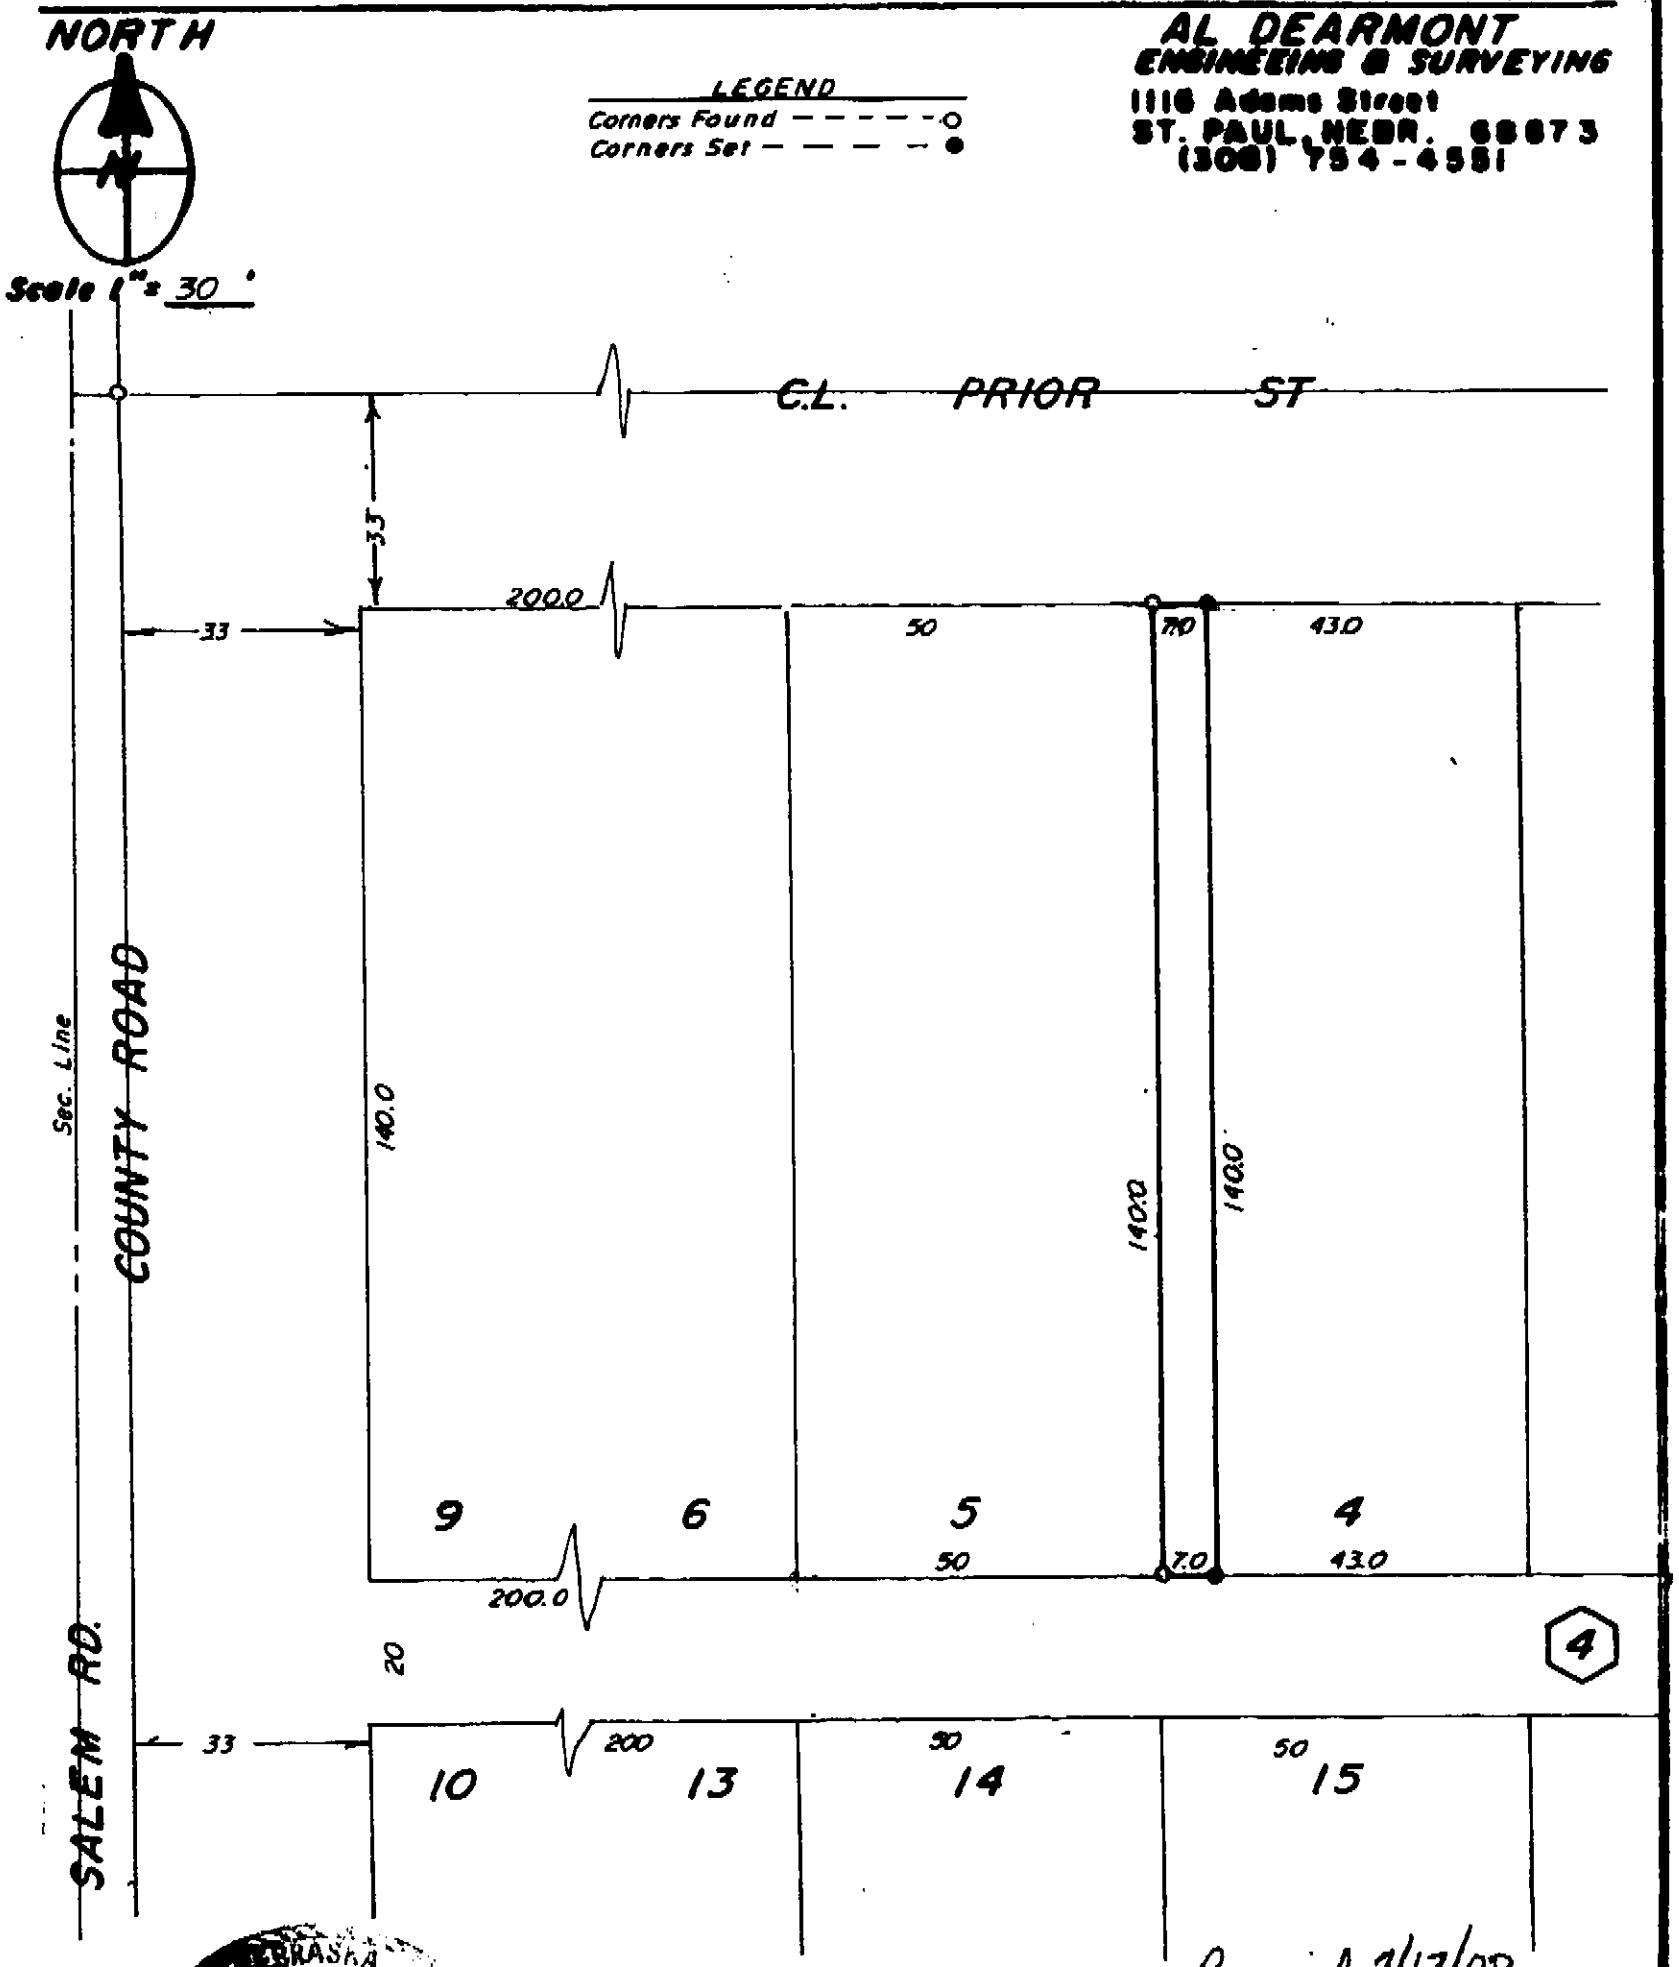

NEBRASKA REGISTERED LS-208 LAND SURVEYOR A. W. DEARMONT

Received 7/17/00
HOWARD CO
$2.50
477-330

CERTIFICATE OF SURVEY

I Hereby Certify That On June 19 19 2000 I Surveyed The Property Described Above, And That The Above Plat Is A Correct Representation Of Said Survey

A. W. DEARMONT L.S. 208 ENGR. 1489

LAND SURVEYOR'S SEAL

JOB NO 00-1365