PLAT OF SURVEY

LOT 10, BLOCK 1, TOWN OF FRANKLIN, AN ADDITION TO JACKSON, DAKOTA COUNTY, NEBRASKA

NORTH
SCALE
1"=30'

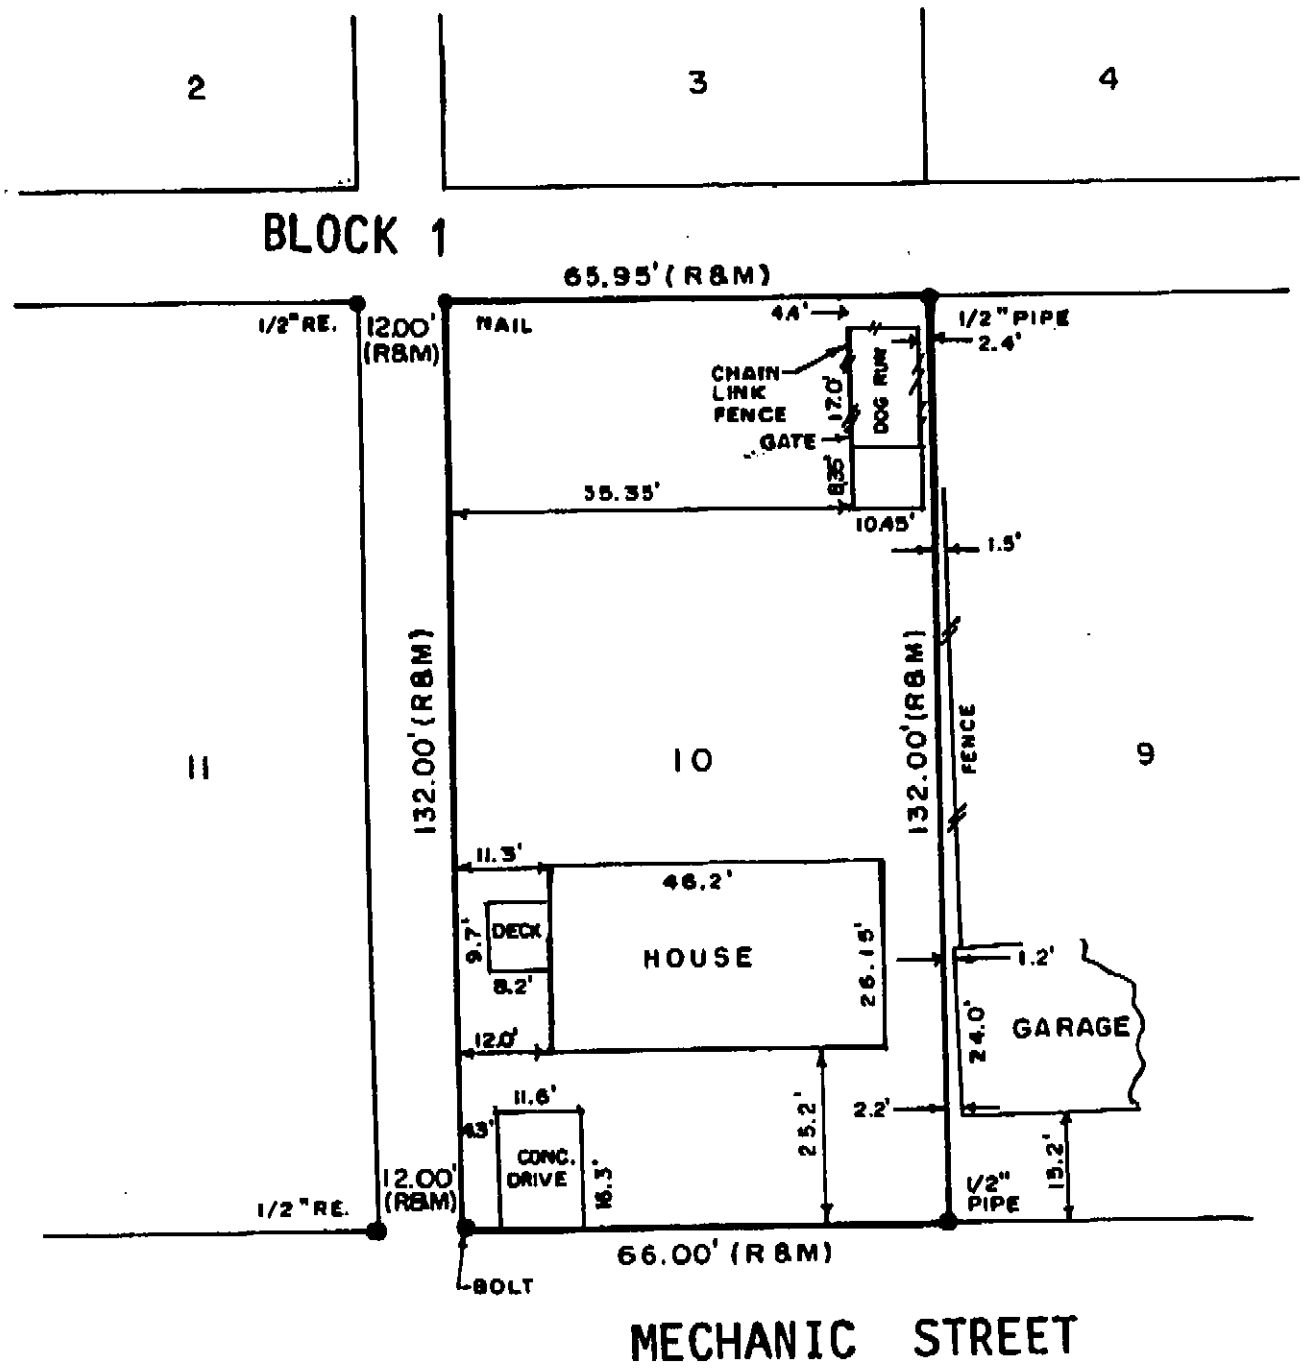

RECEIVED
OCT 20 2000
SURVEY RECORD REPOSITORY
$2.50
DAKOTA County
490-477

NEBRASKA REGISTERED L.S. 408 LAND SURVEYOR ROBERT D. WORTMAN

CERTIFICATION

I HEREBY CERTIFY THAT THIS SURVEYING DOCUMENT WAS PREPARED BY ME OR UNDER MY DIRECT PERSONAL SUPERVISION AND THAT I AM A DULY REGISTERED LAND SURVEYOR UNDER THE LAWS OF STATE OF NEBRASKA.

2-4-00 Robert D. Wortman
DATE OF SIGNATURE ROBERT D. WORTMAN

SATRANG ENGINEERING ASSOCIATION, INC.
1020 West Pine Street
SOUTH SIOUX CITY NE 68776
Phone 402-494-2143
FAX 402-494-8891
SEA

LEGEND

- ○ SET IRON REBAR 5\8"X 24"
- ● - FOUND CORNER AS NOTED
- (M) - MEASURED DISTANCE
- (P) - PLATTED DISTANCE
- (R) - RECORD DISTANCE
- (C) - CALCULATED DISTANCE
- Λ - SECTION CORNER

SURVEYED BY: BW DATE: 2-1-00
FIELD BOOK #: 48
DRAWN BY: MG DATE: 2-2-00
CHECKED BY: DATE:
PROJECT #: 00-400.03 DRAWING NO.: