PLAT OF SURVEY
IN DANNEBROG "HOWARD CO" NEBRASKA

PROPERTY OF _____ OF _____, NEBR.

Described As Follow: Lots 8, 7, and the East 26 Feet of Lot 6, Block 13, Original Town of Dannebrog, Howard County, Nebr.

NORTH

LEGEND
Corners Found - - - - - - ○
Corners Set - - - - - - - ●

AL DEARMONT
ENGINEERING & SURVEYING
1116 Adams Street
ST. PAUL, NEBR. 68873
(308) 754-4551

Scale 1" = 40'

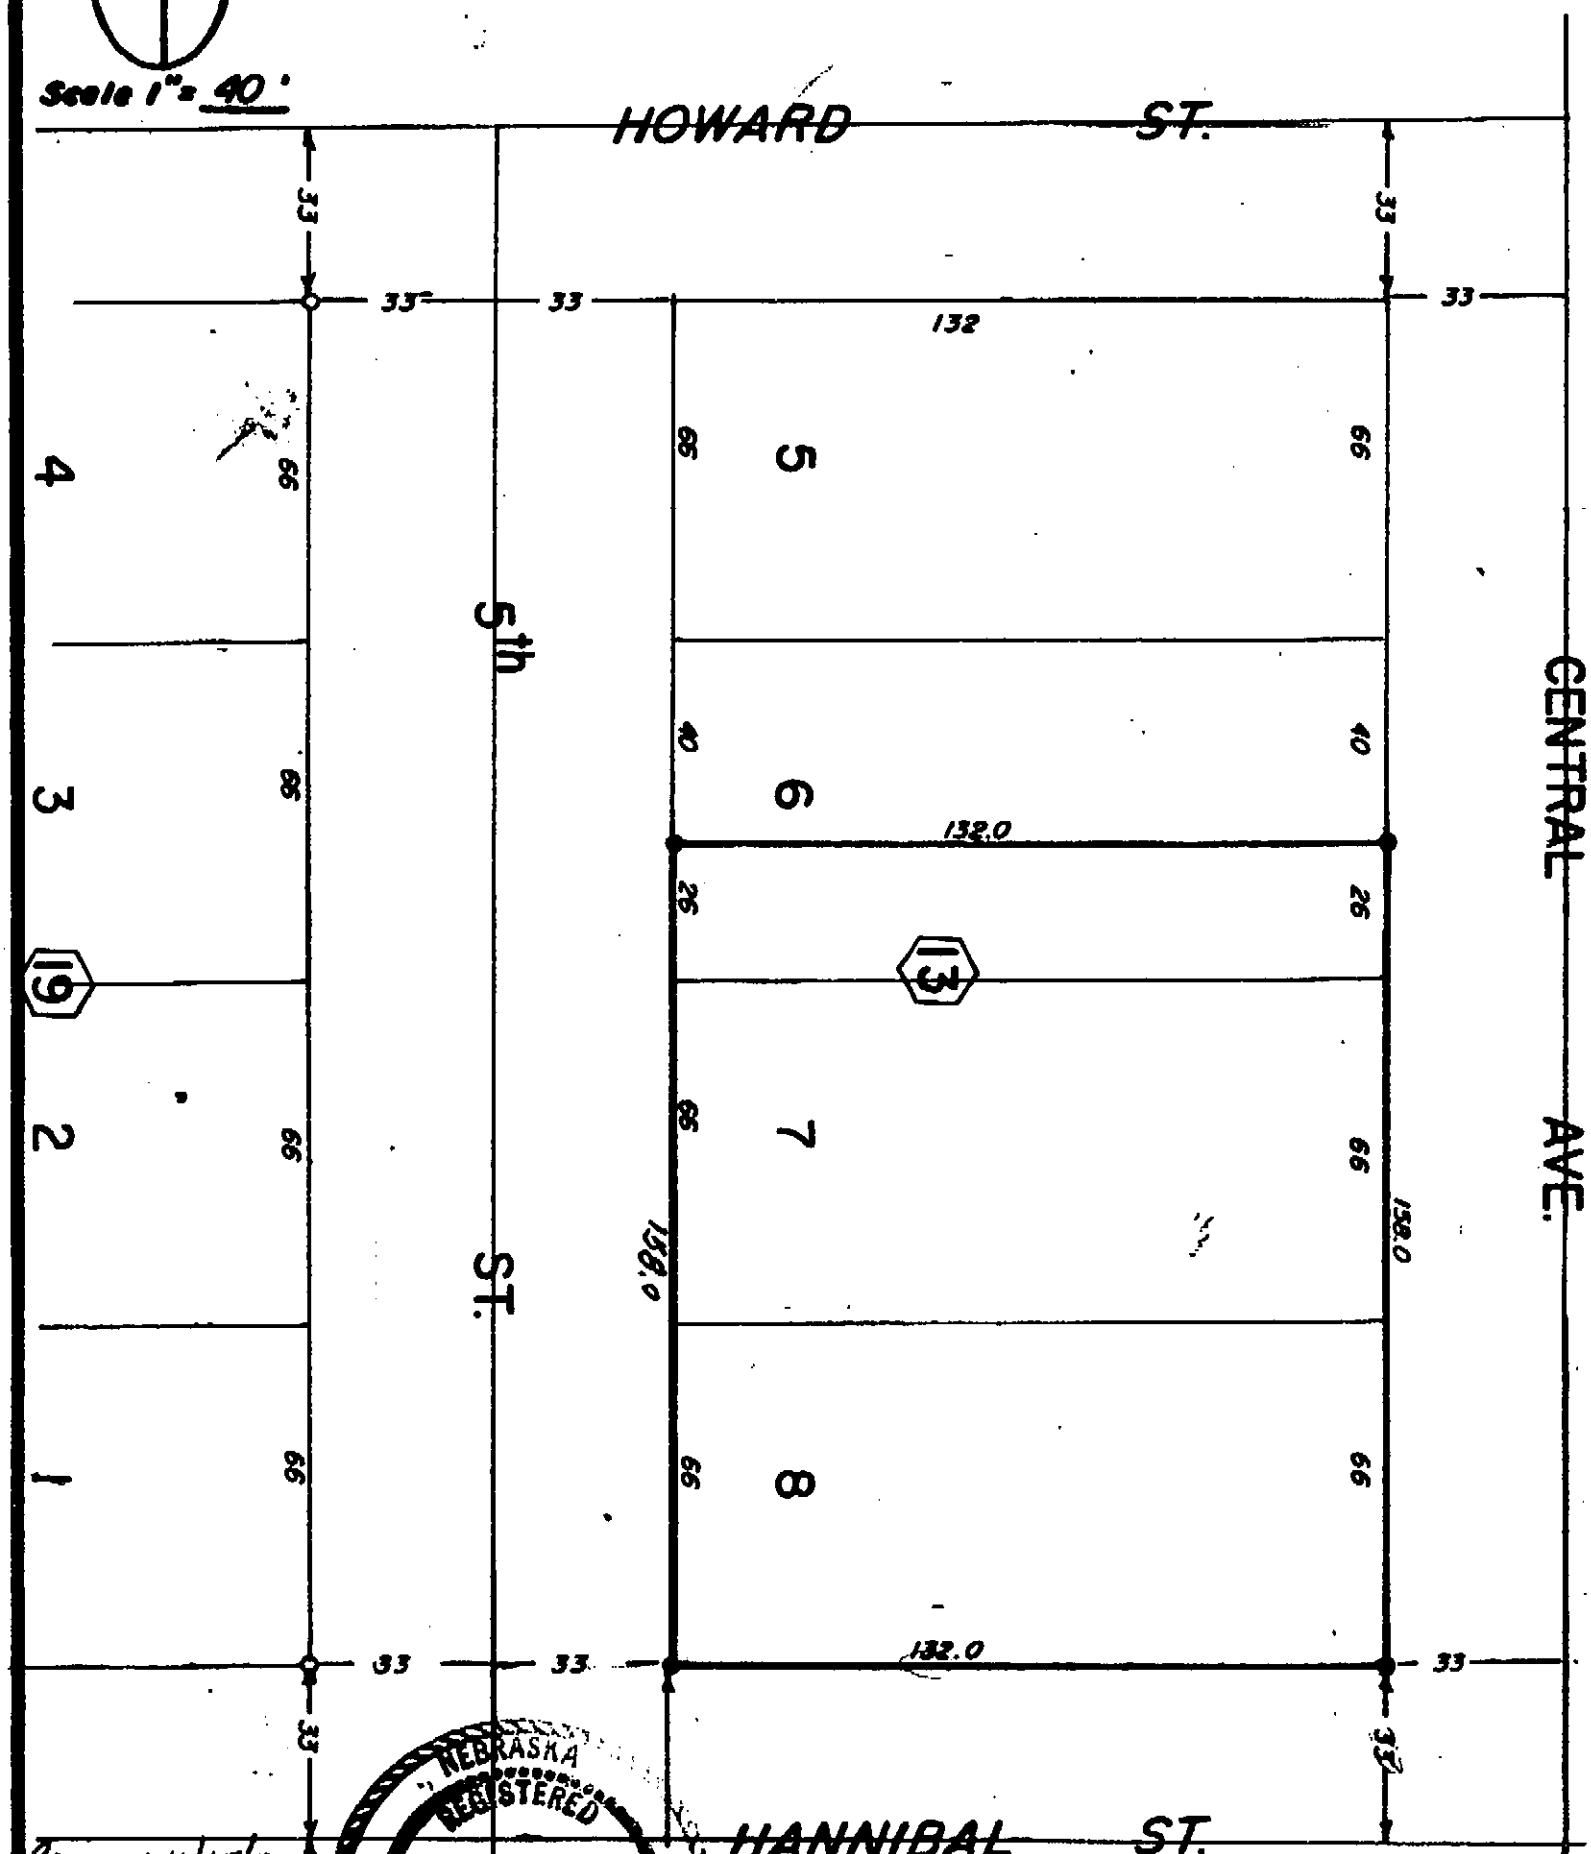

Received 11/15/00
HOWARD CO
$2.50
493-477

NEBRASKA REGISTERED LS-208 LAND SURVEYOR A. W. DEARMONT

CERTIFICATE OF SURVEY

I Hereby Certify That On Oct 19 19 2000 I Surveyed The Property Described Above, And That The Above Plat Is A Correct Representation Of Said Survey

A. W. Dearmont

LAND SURVEYORS SEAL A.W. DEARMONT L.S. 208 ENGR. 1489

JOB NO 00-1395