SURVEY SO. LINE LOT 16 BLOCK 6 ANTELOPEVILE ADD.

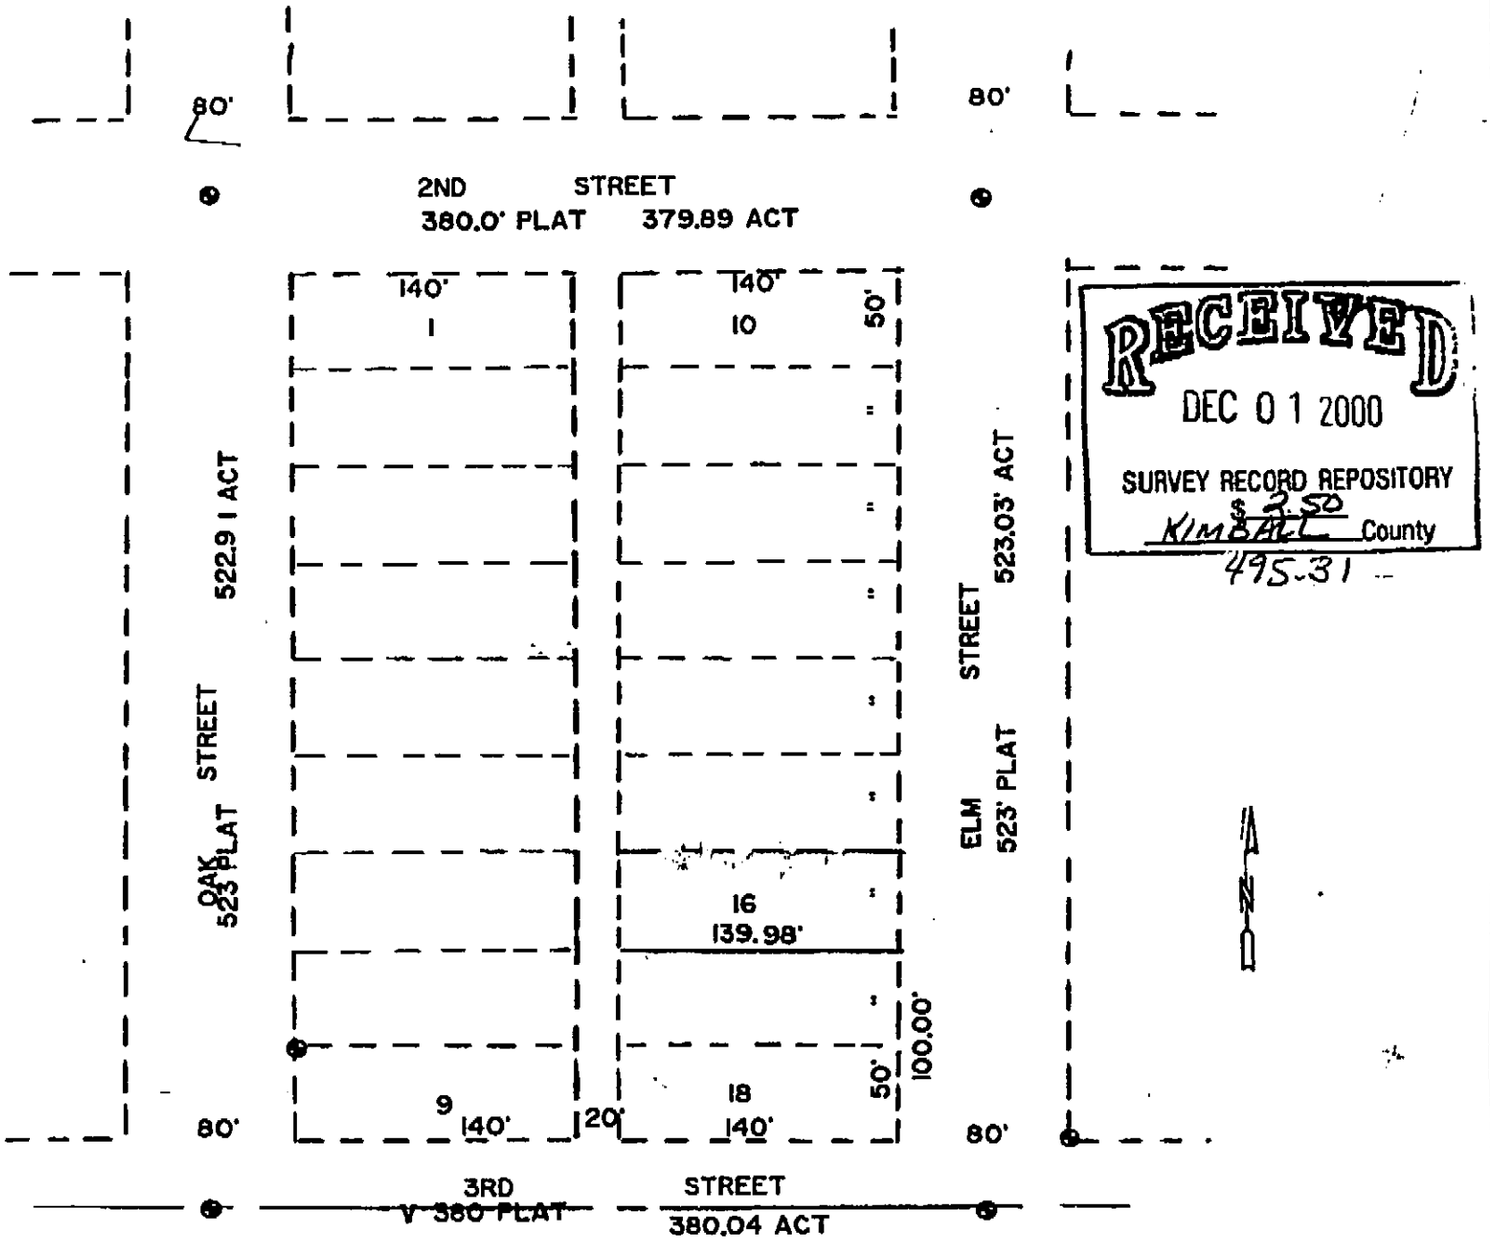

RECEIVED
DEC 01 2000
SURVEY RECORD REPOSITORY
$ 2.50
KIMBALL County
495-31

SURVEYOR's CERTIFICATE

I H.G. Herrin, a competent surveyor of Kimball County Nebraska do hereby certify that I have surveyed the South Line of Lot 16, Block 6 Antelopevile Addition to the City of Kimball, Nebraska and that, the above plat is a true delineation of such surveydrawn to a scale of one inch equals 100 feet, and that all corners are marked as shown

WITNESS MY HAND AND SEAL this 19th day of August 1988

H. G. Herrin Nebr LS-300

HG HERRIN

THIS PLAT WAS FOUND AFTER GEORGE'S DEATH
H.G. HERRIN LS 300

Title	Date	Drawing No.	Sheet of	Drawn by	Rev.
AL SCHILZ	8/19/88	88-15			