SCHULZ LAND SURVEYING

TERRY L. SCHULZ
—REGISTERED LAND SURVEYOR #550—

314 MAIN STREET
P.O.B. #86
WAYNE, NEBRASKA
68787

Office : (402) 375 - 1842
Home : (402) 375 - 5150
Fax: (402) 375-1842
E-Mail : slssurv@bloomnet.com

COMMERCIAL
RESIDENTIAL
INDUSTRIAL
AGRICULTURAL

This plat was prepared at the request of Mr. Scott Carhart, Norfolk, Nebraska.

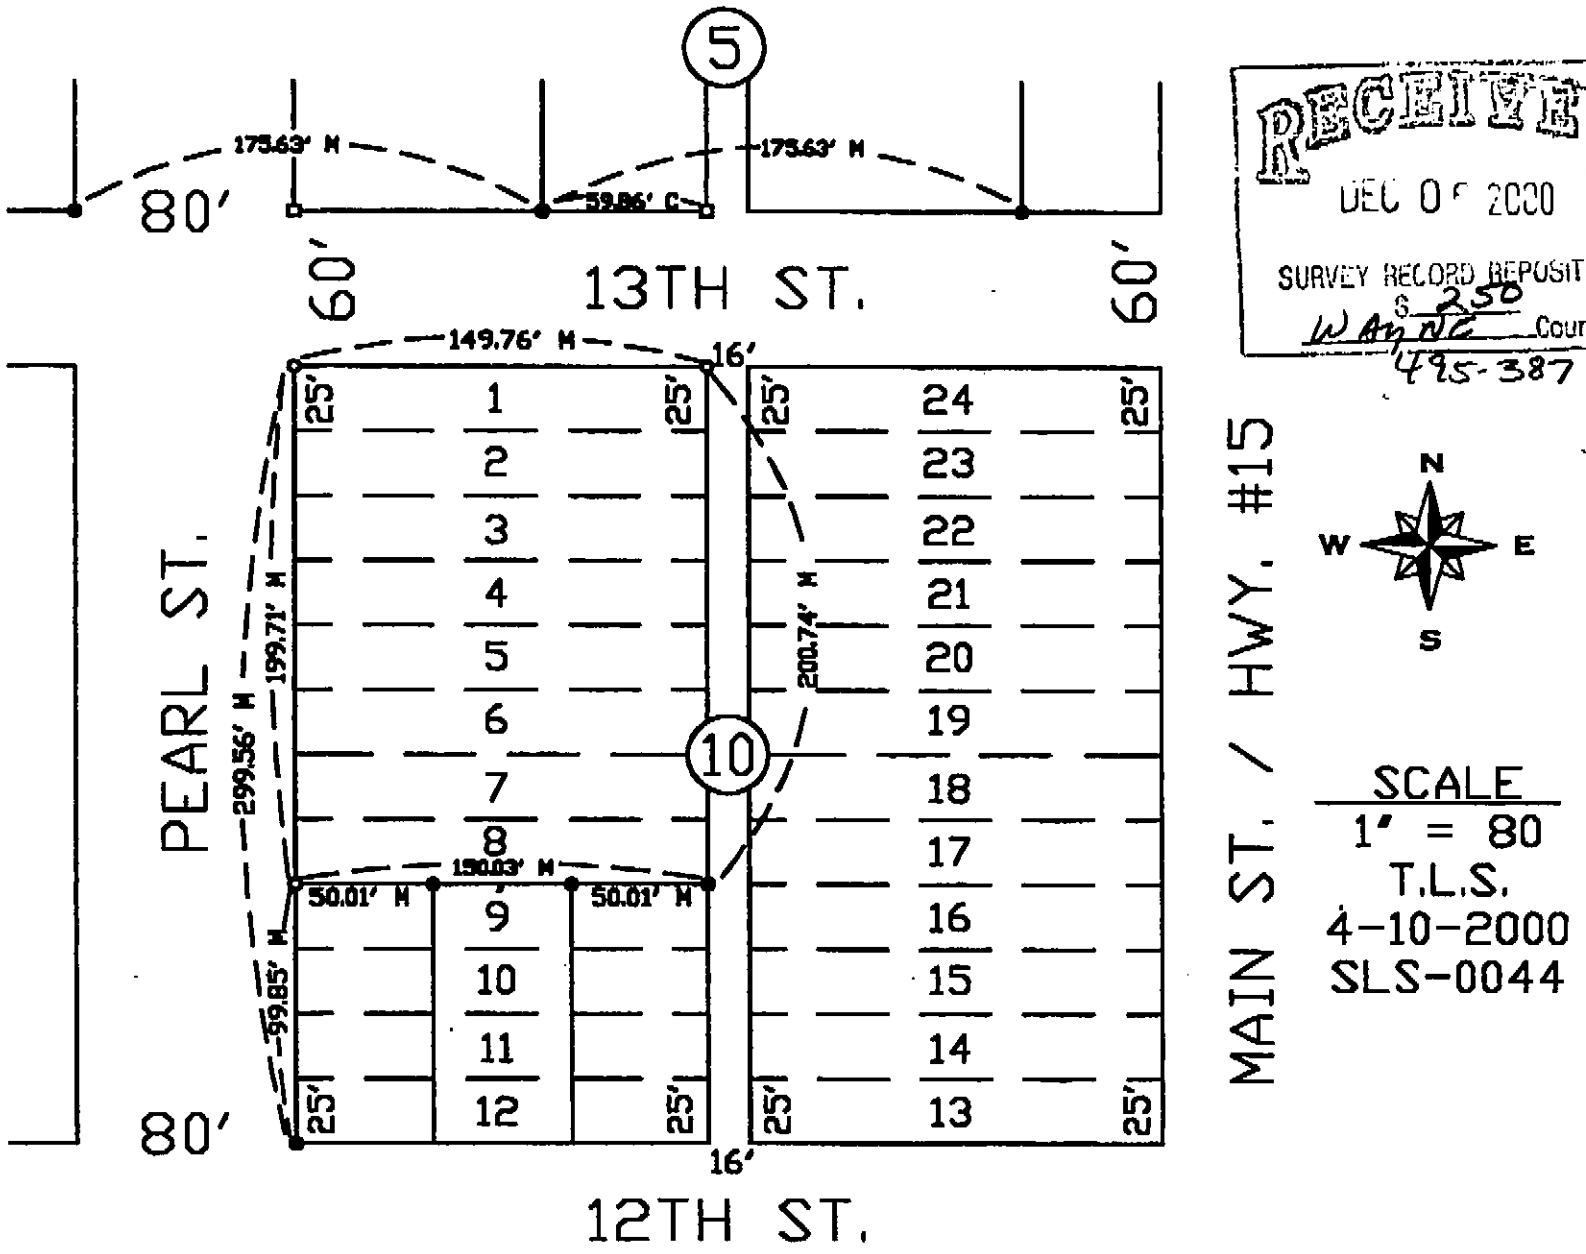

RECEIVED
DEC 0 2000
SURVEY RECORD REPOSITORY
$ 250
Wayne County
495-387

LEGAL DESCRIPTION

Lots 1-8, Block 10, College Hill Addition to the City of Wayne, Wayne County, Nebraska.

SURVEYOR'S STATEMENT

I, Terry L. Schulz, a registered land surveyor of the State of Nebraska, do hereby certify that the survey described above was made by me on April 10th, 2000; also that the dimensions are in feet and are correct to the best of my knowledge and belief.

Terry L. Schulz, State of Nebraska R.L.S. #550

NEBRASKA REGISTERED LS-550 LAND SURVEYOR TERRY L. SCHULZ