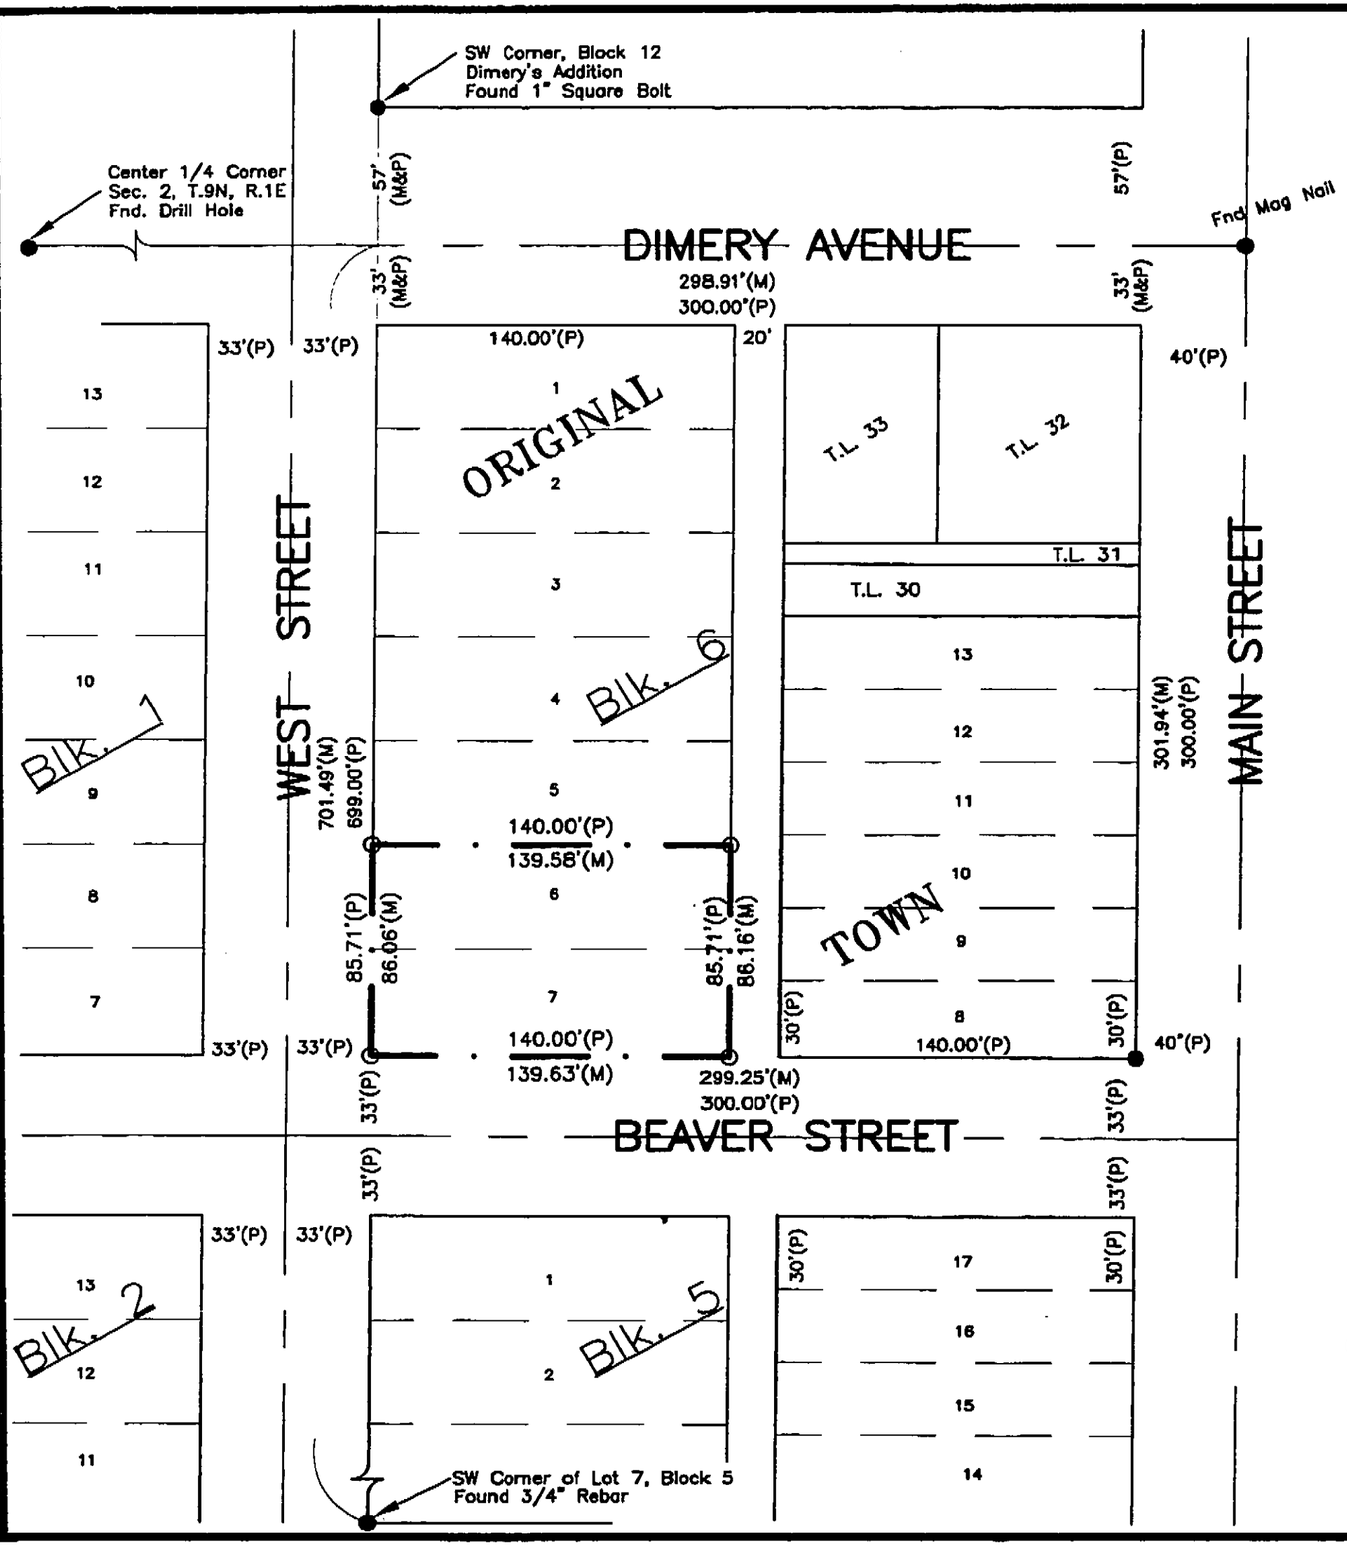

COMMUNITY LAND SURVEYING

SEWARD OFFICE
143 South 6th Street
Seward, NE 68434
Phone: 1(402)643-6531
Fax: 1(402)643-6919

OFFICIAL SURVEY RECORD

Survey of Lots 6 & 7, Block 6, Original Town of Beaver Crossing

Section 2 T. 9 N. R. 1 E. of the 6th P.M.

Seward County, Nebraska

Date of Survey 11-21-00 Job No. 12661

Scale 1"=60'

Surveyor's Certificate

I, Jayme M. Malone, a Professional Registered Land Surveyor under the laws of the State of Nebraska, certify the above survey was executed by me, on the date shown. Permanent monument corners as described in the survey drawing were placed at all missing or remonumented corners. Distances shown are measured in feet and decimals of a foot.

RECEIVED
DEC 21 2000
SURVEY RECORD REPOSITORY
$2.50
SEWARD County
497-297

Legend

- ● = Cor. Fnd. as shown
- O = Cor. Set 3/4" Sq. Iron w/cap
- (M) = Meas. Dist.
- (P) = Plat Dist.
- (D) = Deed Dist.
- (R) = Record Dist.

Signed this 28th day of Nov., 2000.

Jayme M. Malone

NEBRASKA REGISTERED LS-440 LAND SURVEYOR JAYME M. MALONE

Nebraska L.S. # 440
Iowa L.S. # 11807
Kansas L.S. # 1113