REC'D NOV 22 2000

RICHARD M. TAKECHI
REGISTER OF DEEDS
DOUGLAS COUNTY, NE

2000 NOV 20 PM 12: 12

RECEIVED

QUIKTRIP OF OAKHILLS

LEGAL DESCRIPTION:

Lot 1, QUIKTRIP OF OAKHILLS, being an administrative subdivision of part of the Northwest Quarter of Section 7, Township 14 North, Range 12 East of the 6th P.M., Douglas County, Nebraska;

See attached sheet for complete legal description

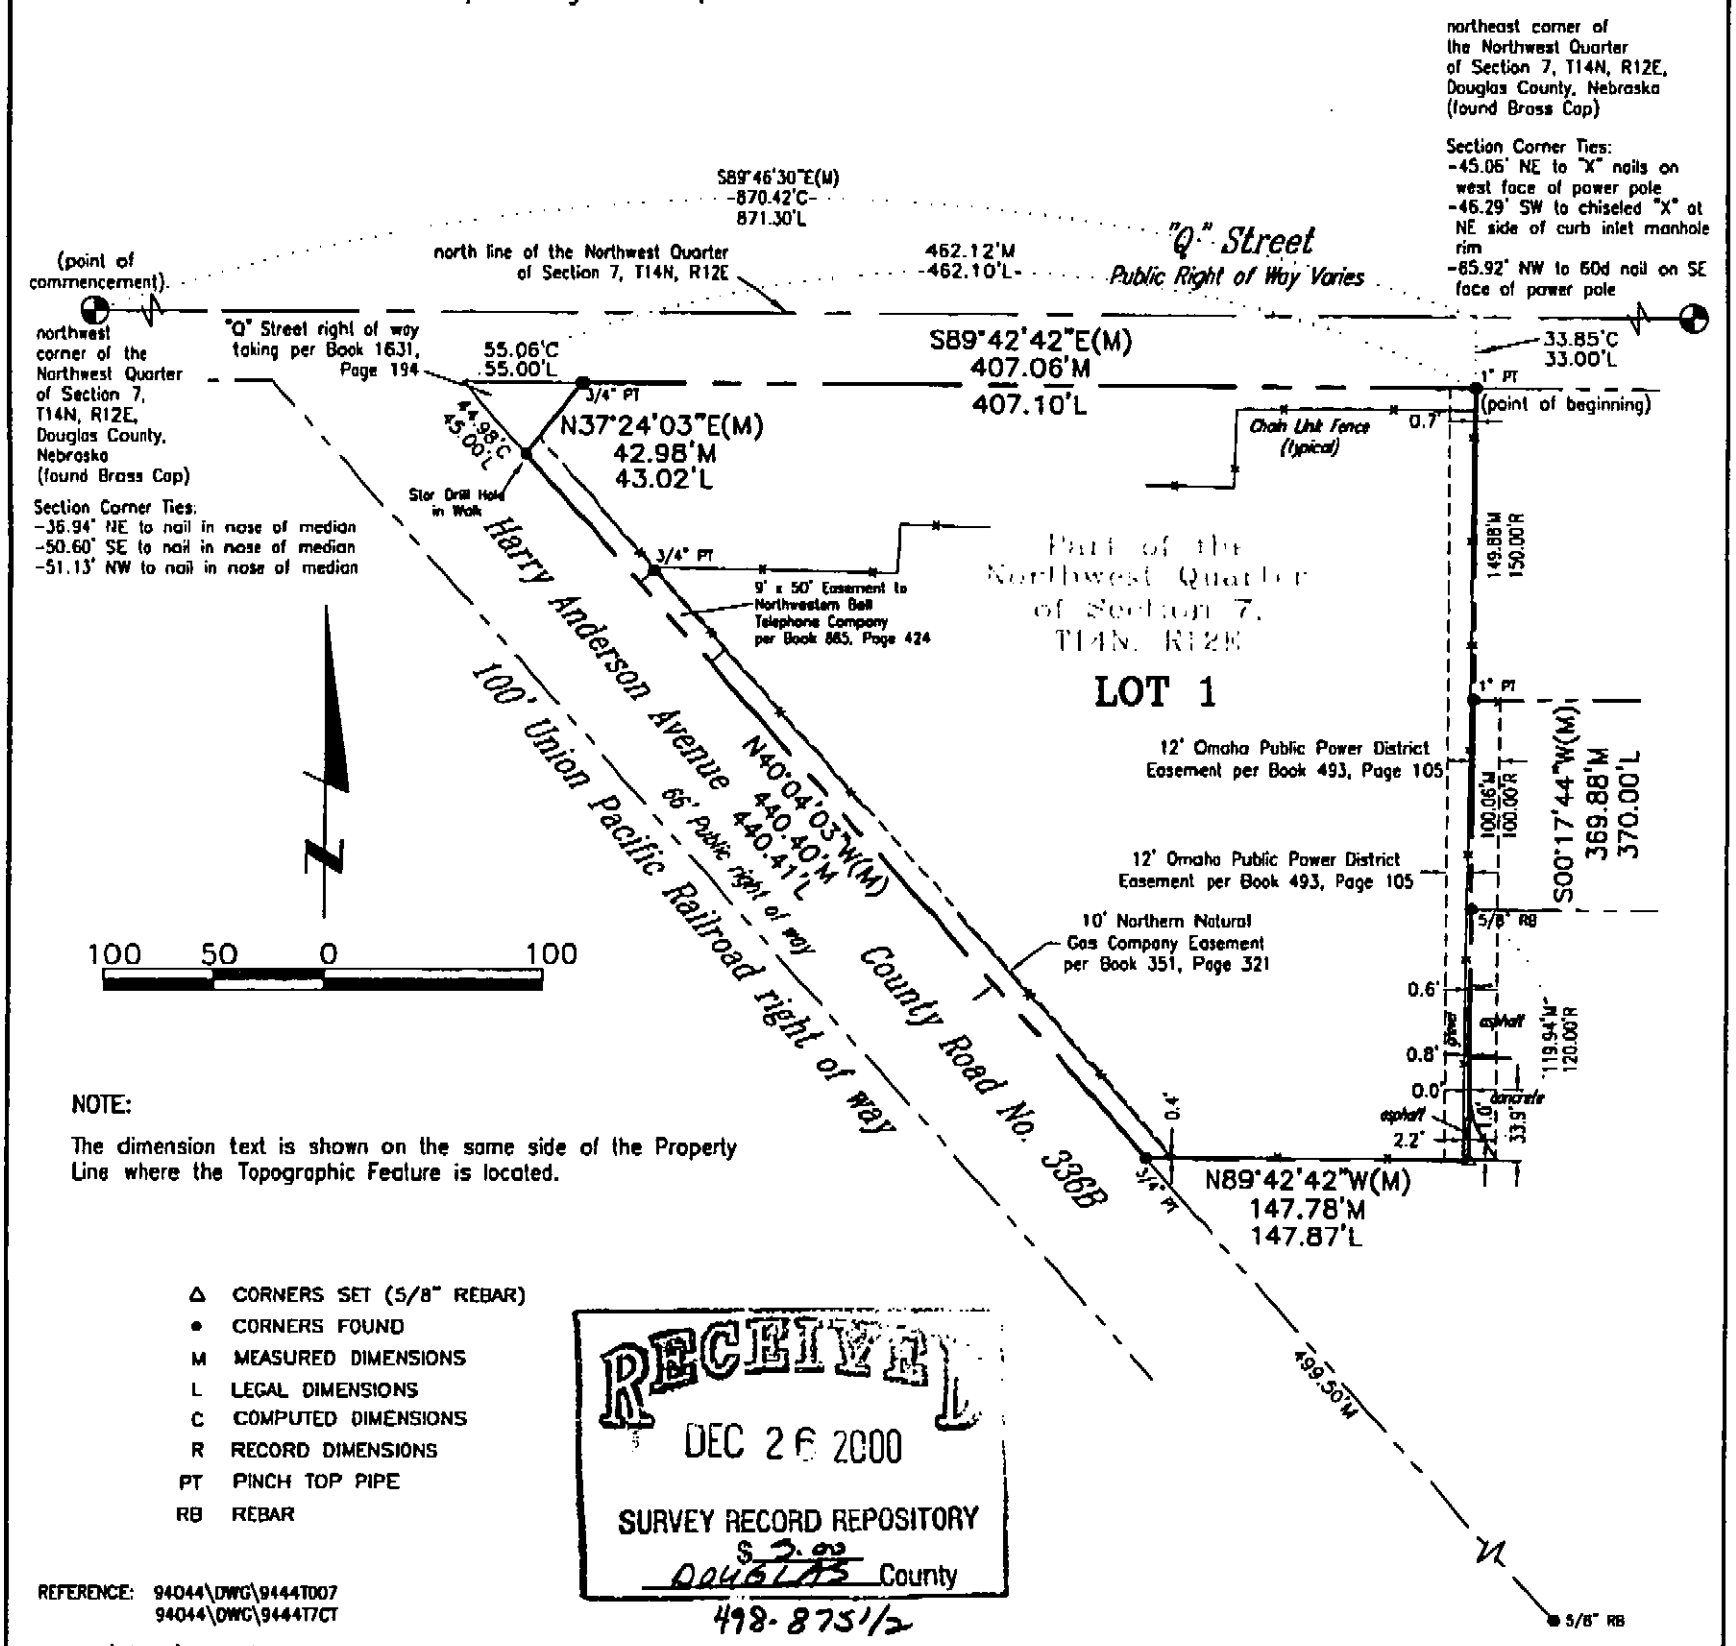

NOTE:

The dimension text is shown on the same side of the Property Line where the Topographic Feature is located.

- △ CORNERS SET (5/8" REBAR)
- ● CORNERS FOUND
- M MEASURED DIMENSIONS
- L LEGAL DIMENSIONS
- C COMPUTED DIMENSIONS
- R RECORD DIMENSIONS
- PT PINCH TOP PIPE
- RB REBAR

RECEIVED
DEC 26 2000
SURVEY RECORD REPOSITORY
$ 2.00
DOUGLAS County
498-875 1/2

REFERENCE: 94044\DWG\9444T007
94044\DWG\9444T7CT

94044\DWG\9444T7AS

Book 94044 #1 & #2 Page 78-79 & 2 Date Sept. 19, 2000 Dwn.By DJB Job Number 94044.05-406

lamp, rynearson & associates, inc.
engineers surveyors planners
14710 west dodge road, suite 100
omaha, nebraska 68154-2029
ph 402-496-2498
fax 402-496-2730

3836