A Survey of so-called Lot 11, Bass Bay in Section 31, Township 9 North, Range 22 West of the 6th P.M., Dawson County, Nebraska.

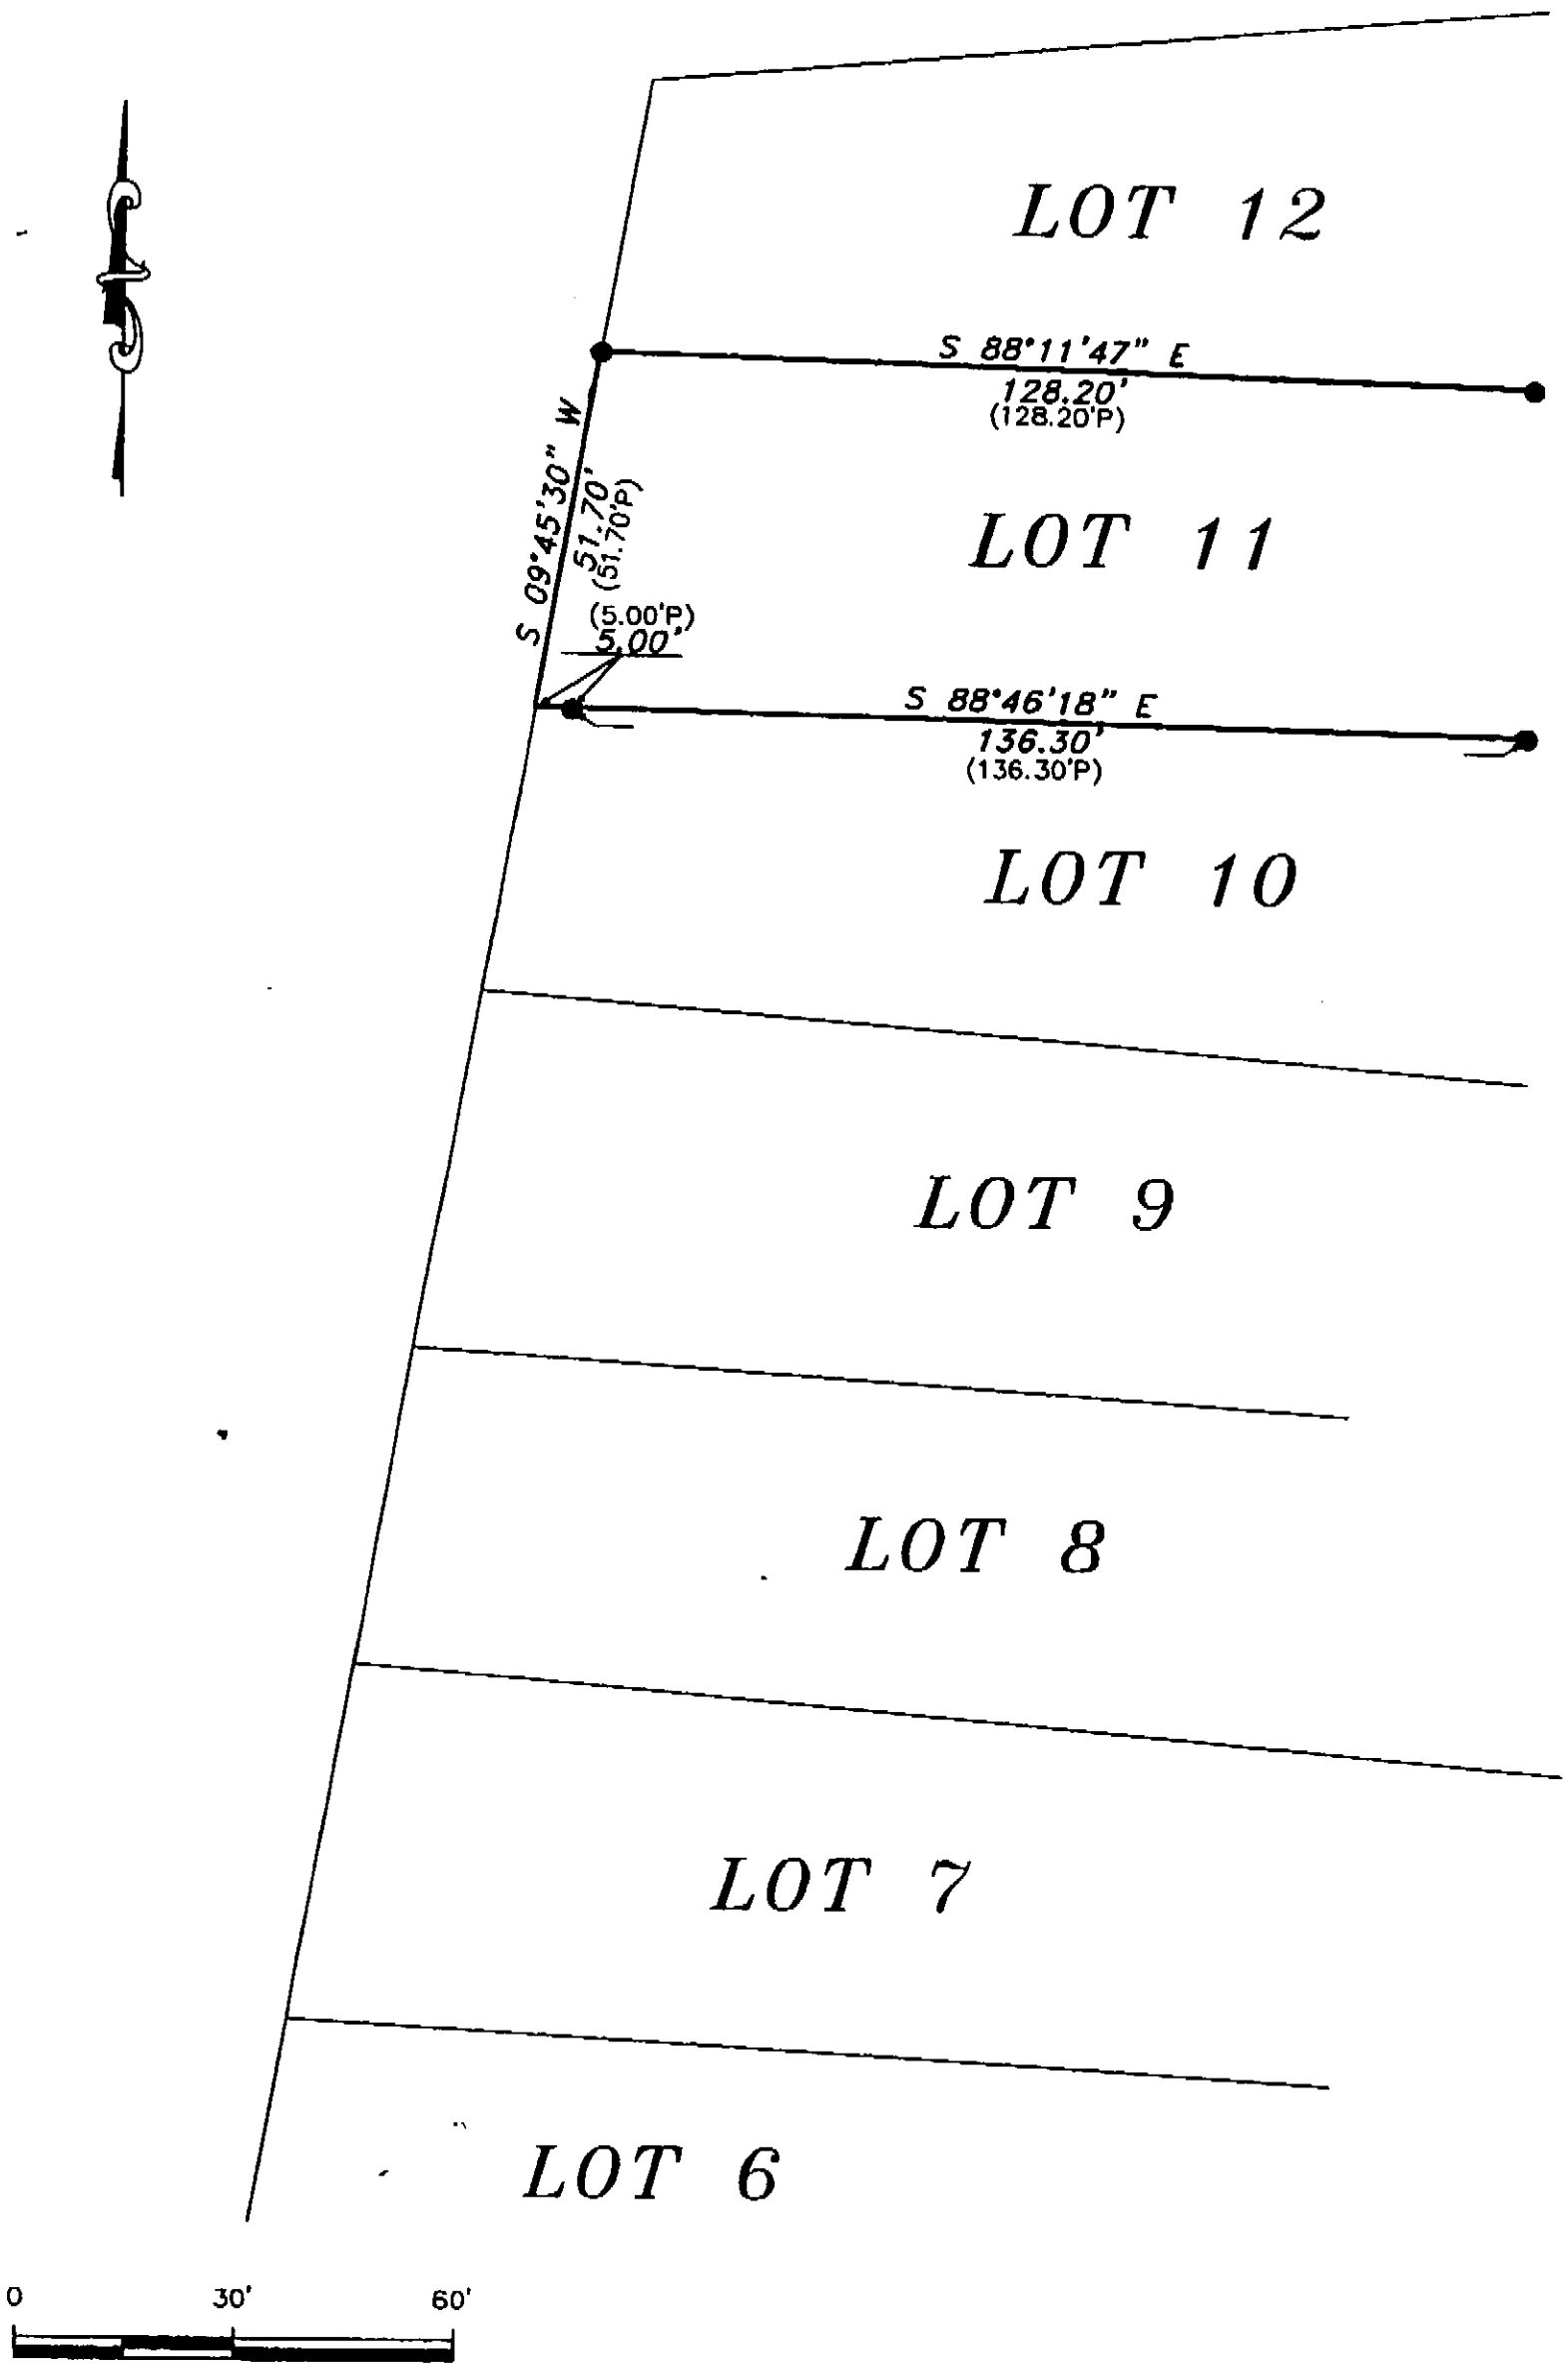

RECEIVED
JAN. 0? 2000
SURVEY RECORD REPOSITORY
$2.50
DAWSON County
499-7

0.00' Measured Distance.
(0.00'P) Platted Distance.
(0.00'R) Recorded Distance.
• Angle Point.
⊙ Corner Set(5/8" Rebar).
● Corner Found(Iron).
△ Gov't. Corner.
Ref.: F.B. 84, page 29.
Ref.: Fred Dickson Plat, Bass Bay, 1975.
Recorded in F.B. 87, page 55.

I hereby certify that on the 22nd day of September, 2000, I surveyed the above platted and described lot, and that the information shown is true and correct to the best of my knowledge and belief.

Gary Donnelson LS-292

GARY DONNELSON, LS-292
Dawson County Surveyor

NEBRASKA REGISTERED LAND SURVEYOR GARY DONNELSON