SURVEY OF LOT 4, BLOCK 11, YANNAYONS ADDITION TO THE CITY OF KIMBALL COUNTY, NEBRASKA

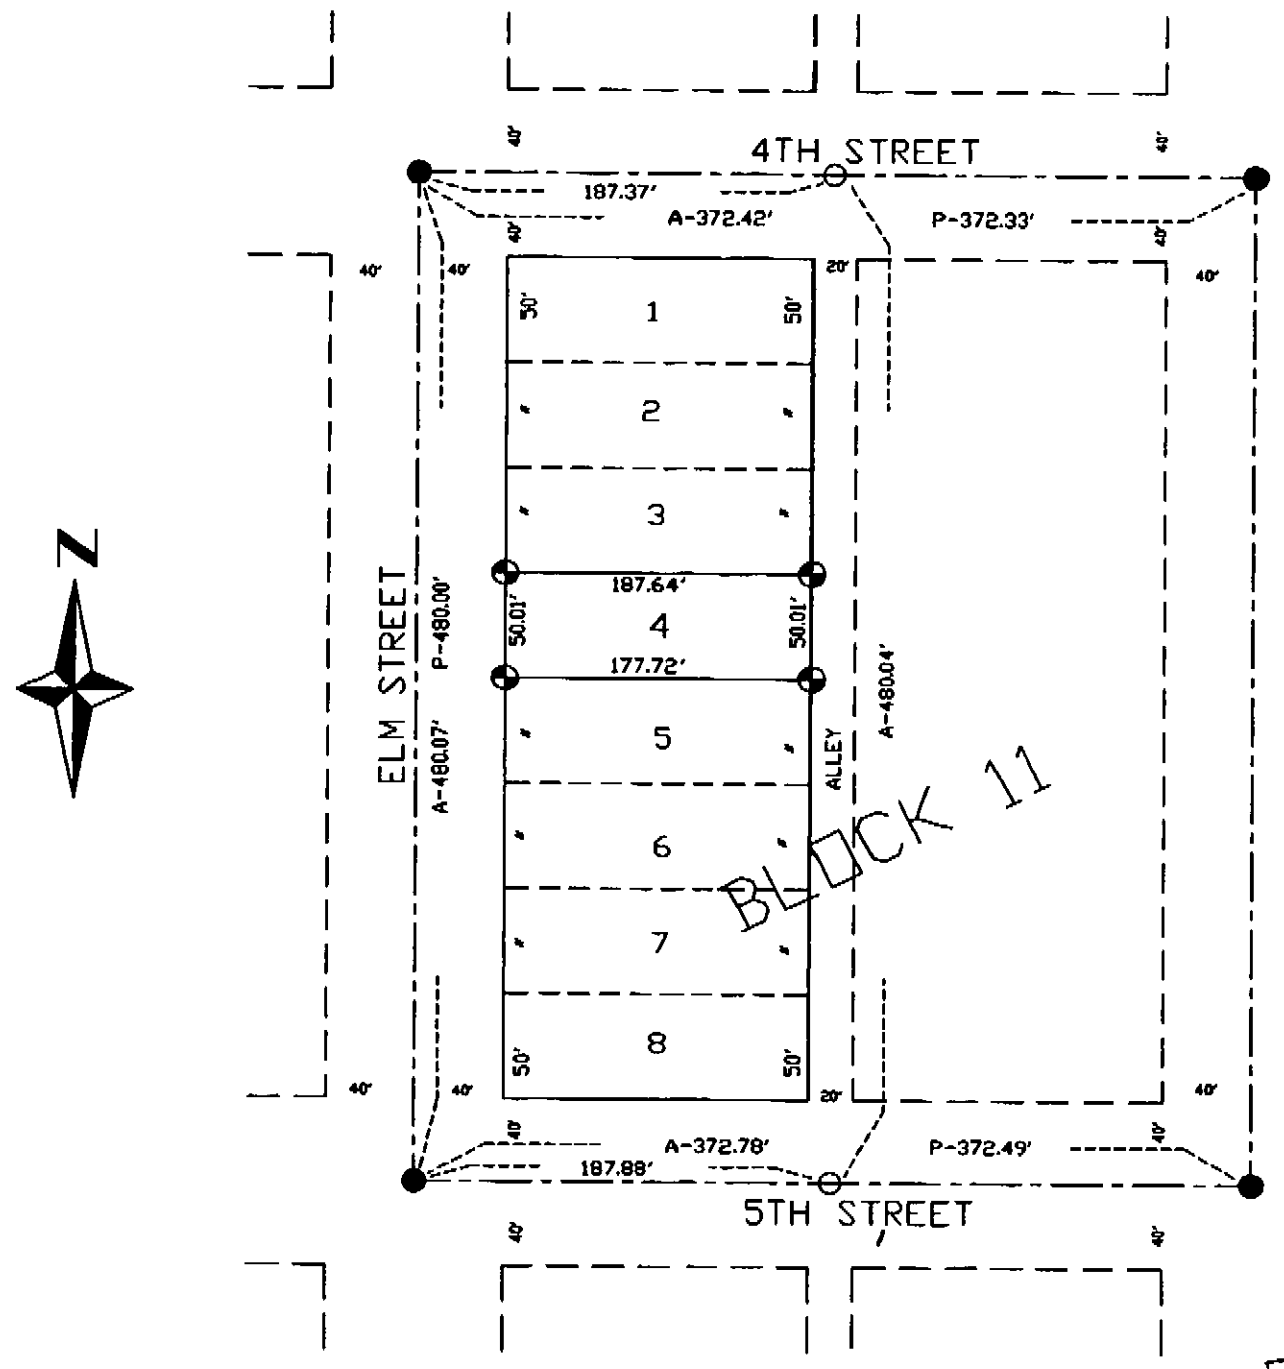

RECEIVED
JAN 17 2001
SURVEY RECORD REPOSITORY
$2.50
KIMBALL County
502-803

SURVEYOR'S CERTIFICATE

I, H. G. Herrin, a Registered Land Surveyor of Kimball County, Nebraska do hereby certify that I have surveyed Lot 4, Block 11 of Yannayons Addition to the City of Kimball, Nebraska, State of Nebraska, I further certify that the above plat is a true delineation of such survey drawn to a scale of one inch equals 80 feet and that all dimensions are in feet and decimals of a foot and that all corners are marked as shown.

WITNESS MY HAND AND SEAL this 1st. day of December, 1998

H.G. Herrin
Nebraska Registered Land Surveyor LS-300?

THIS PLAT WAS FOUND AFTER GEORGE'S DEATH
H.G. HERRIN LS 300

LEGEND

- ESTABLISHED PROPERTY CORNER 5/8" REBAR W/CAP
- EXISTING PROPERTY CORNER AS SHOWN
- P PLAT DISTIST
- A MEASURED DISTANCE
- TEMPORARY POINT

SCALE : 1" = 80'

0' 40' 80' 160'

HG HERRIN REGISTERED PROFESSIONAL SURVEYOR

Title	Date	Drawing No.	Sheet of	Drawn by	Aprr.	Rev.
DAR NOAH	12-1-98	463-98	1-1	SLP		