J:\Draw2001\010216.dwg

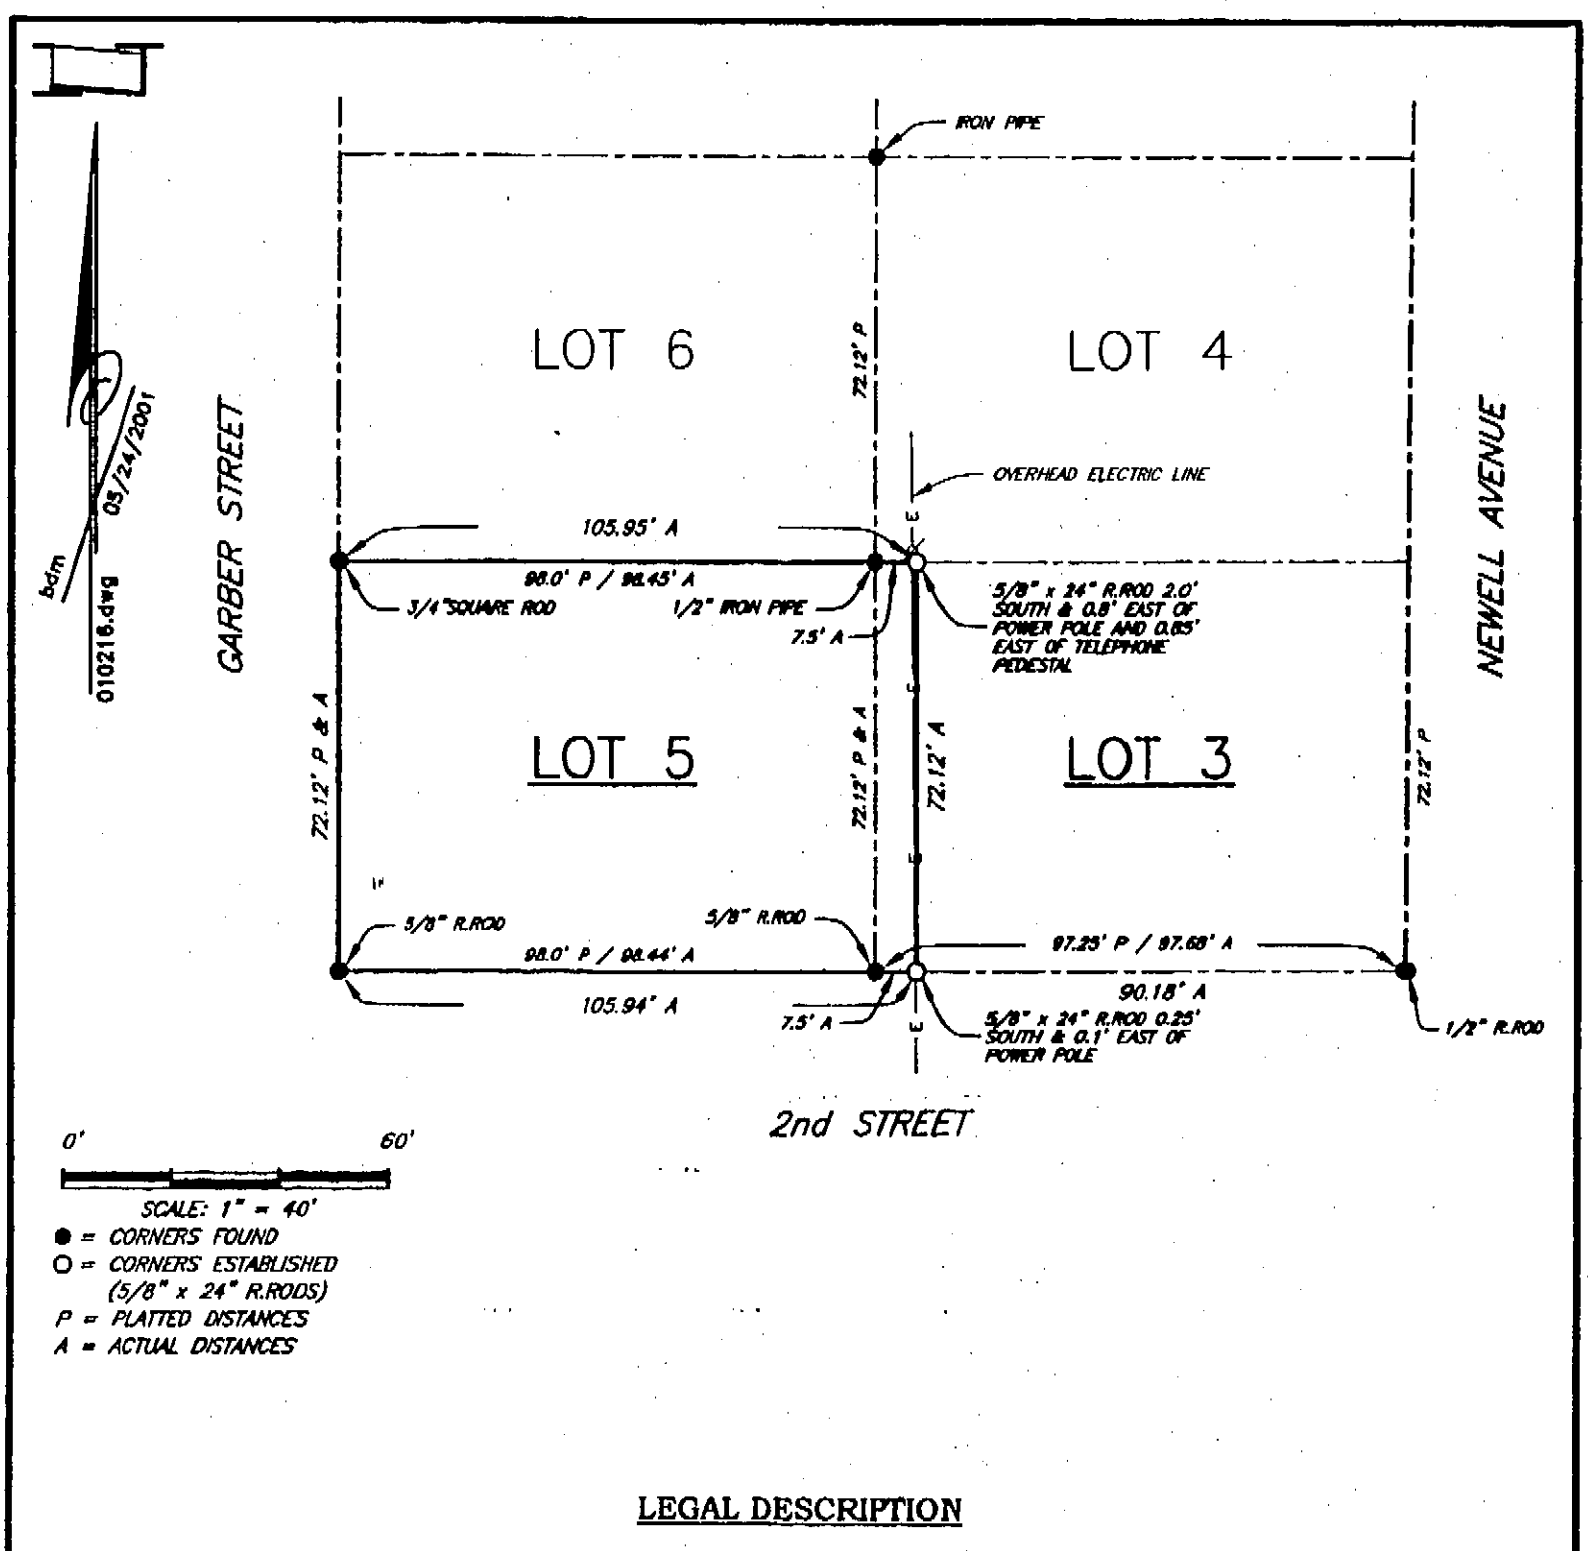

LEGAL DESCRIPTION

The West 7.5 feet of Lot Three (3) and all of Lot Five (5), McBride's Third Addition to the City of Minden, Kearney County, Nebraska.

SURVEYOR'S CERTIFICATE

Surveyed by Buffalo Surveying Corporation, May 18, 2001, as shown on the above plat, William R. Murray, Party Chief, and all information shown on the above plat is true and correct to the best of my knowledge and belief.

(SEAL)

NEBRASKA REGISTERED LS-492 LAND SURVEYOR MITCHELL W. HUMPHREY

BUFFALO SURVEYING CORPORATION

Mitchell W. Humphrey, President
Nebr. Reg. L.S. No. 492

RECEIVED
JUN 14 2001
SURVEY RECORD REPOSITORY
$9.50
KEARNEY County
522-276

BUFFALO SURVEYING CORPORATION
Kearney, Nebr. 68848
P.O. Box 905 (308) 237-3785