SURVEY PLAT OF VACATED BLOCKS 51 & 62 IN AUFDENGARTEN 2nd ADDITION TO OGALLALA, KEITH COUNTY, NEBRASKA

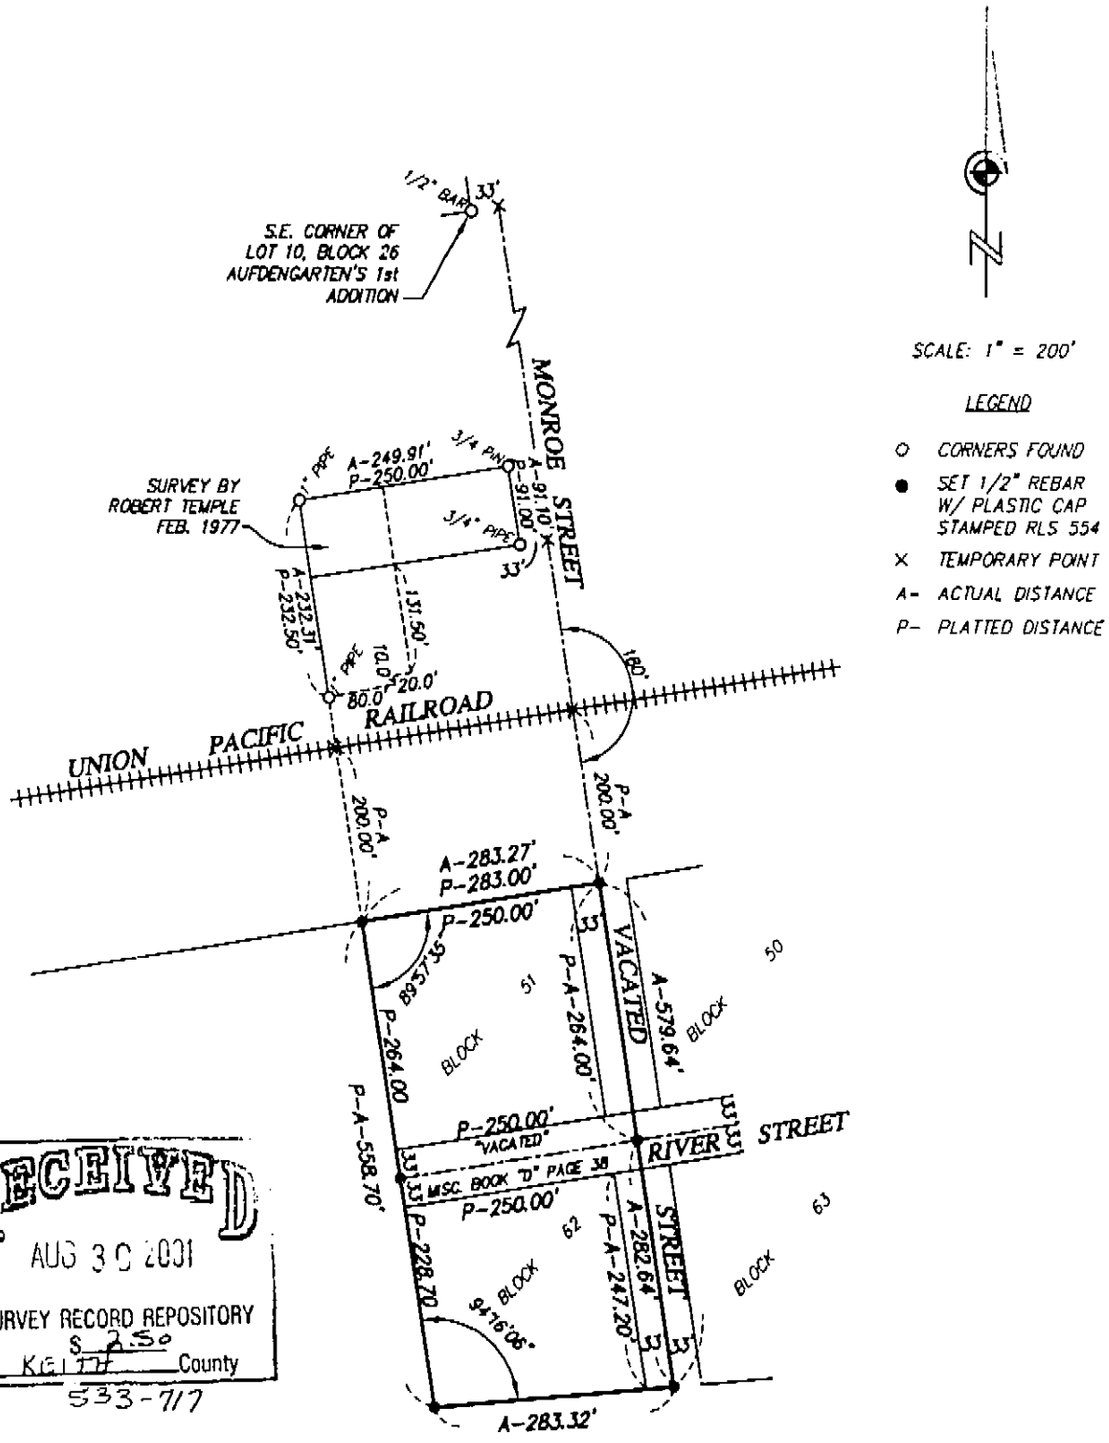

RECEIVED
AUG 30 2001
SURVEY RECORD REPOSITORY
$ 2.50
Keith County
533-717

RECORDED DESCRIPTION

(DEED BOOK 92 PAGE 23)

All of vacated Blocks 51 and 62 in Aufdengarten's Second Addition to Ogallala, Keith County, Nebraska, together with alleys and one-half of the vacated streets thereon, excepting the right-of-way of the Union Pacific Railroad Company and excepting a tract of land conveyed to the State of Nebraska in Book "25", page 147 of the Miscellaneous records of Keith County, Nebraska.

NEBRASKA REGISTERED LS-554 LAND SURVEYOR RYAN E. DICKINSON

SURVEYOR'S CERTIFICATE

I do hereby certify that, under my personal supervision, this plat was prepared from an actual survey completed this 8th day of August, 2001, and is correct to the best of my knowledge.

TEC TAGGE ENGINEERING CONSULTANTS, INC.
112 WEST 11TH AVENUE, OGALLALA, NEBRASKA 69149
PHONE (308) 995-6677 FAX: (308) 995-6164

Ryan E. Dickinson, Registered Land Surveyor
Nebraska Reg. No. 554