A Survey of Lots 1, 2 and 3, Block 46 to the Original Town of Sumner, Dawson County, Nebraska.

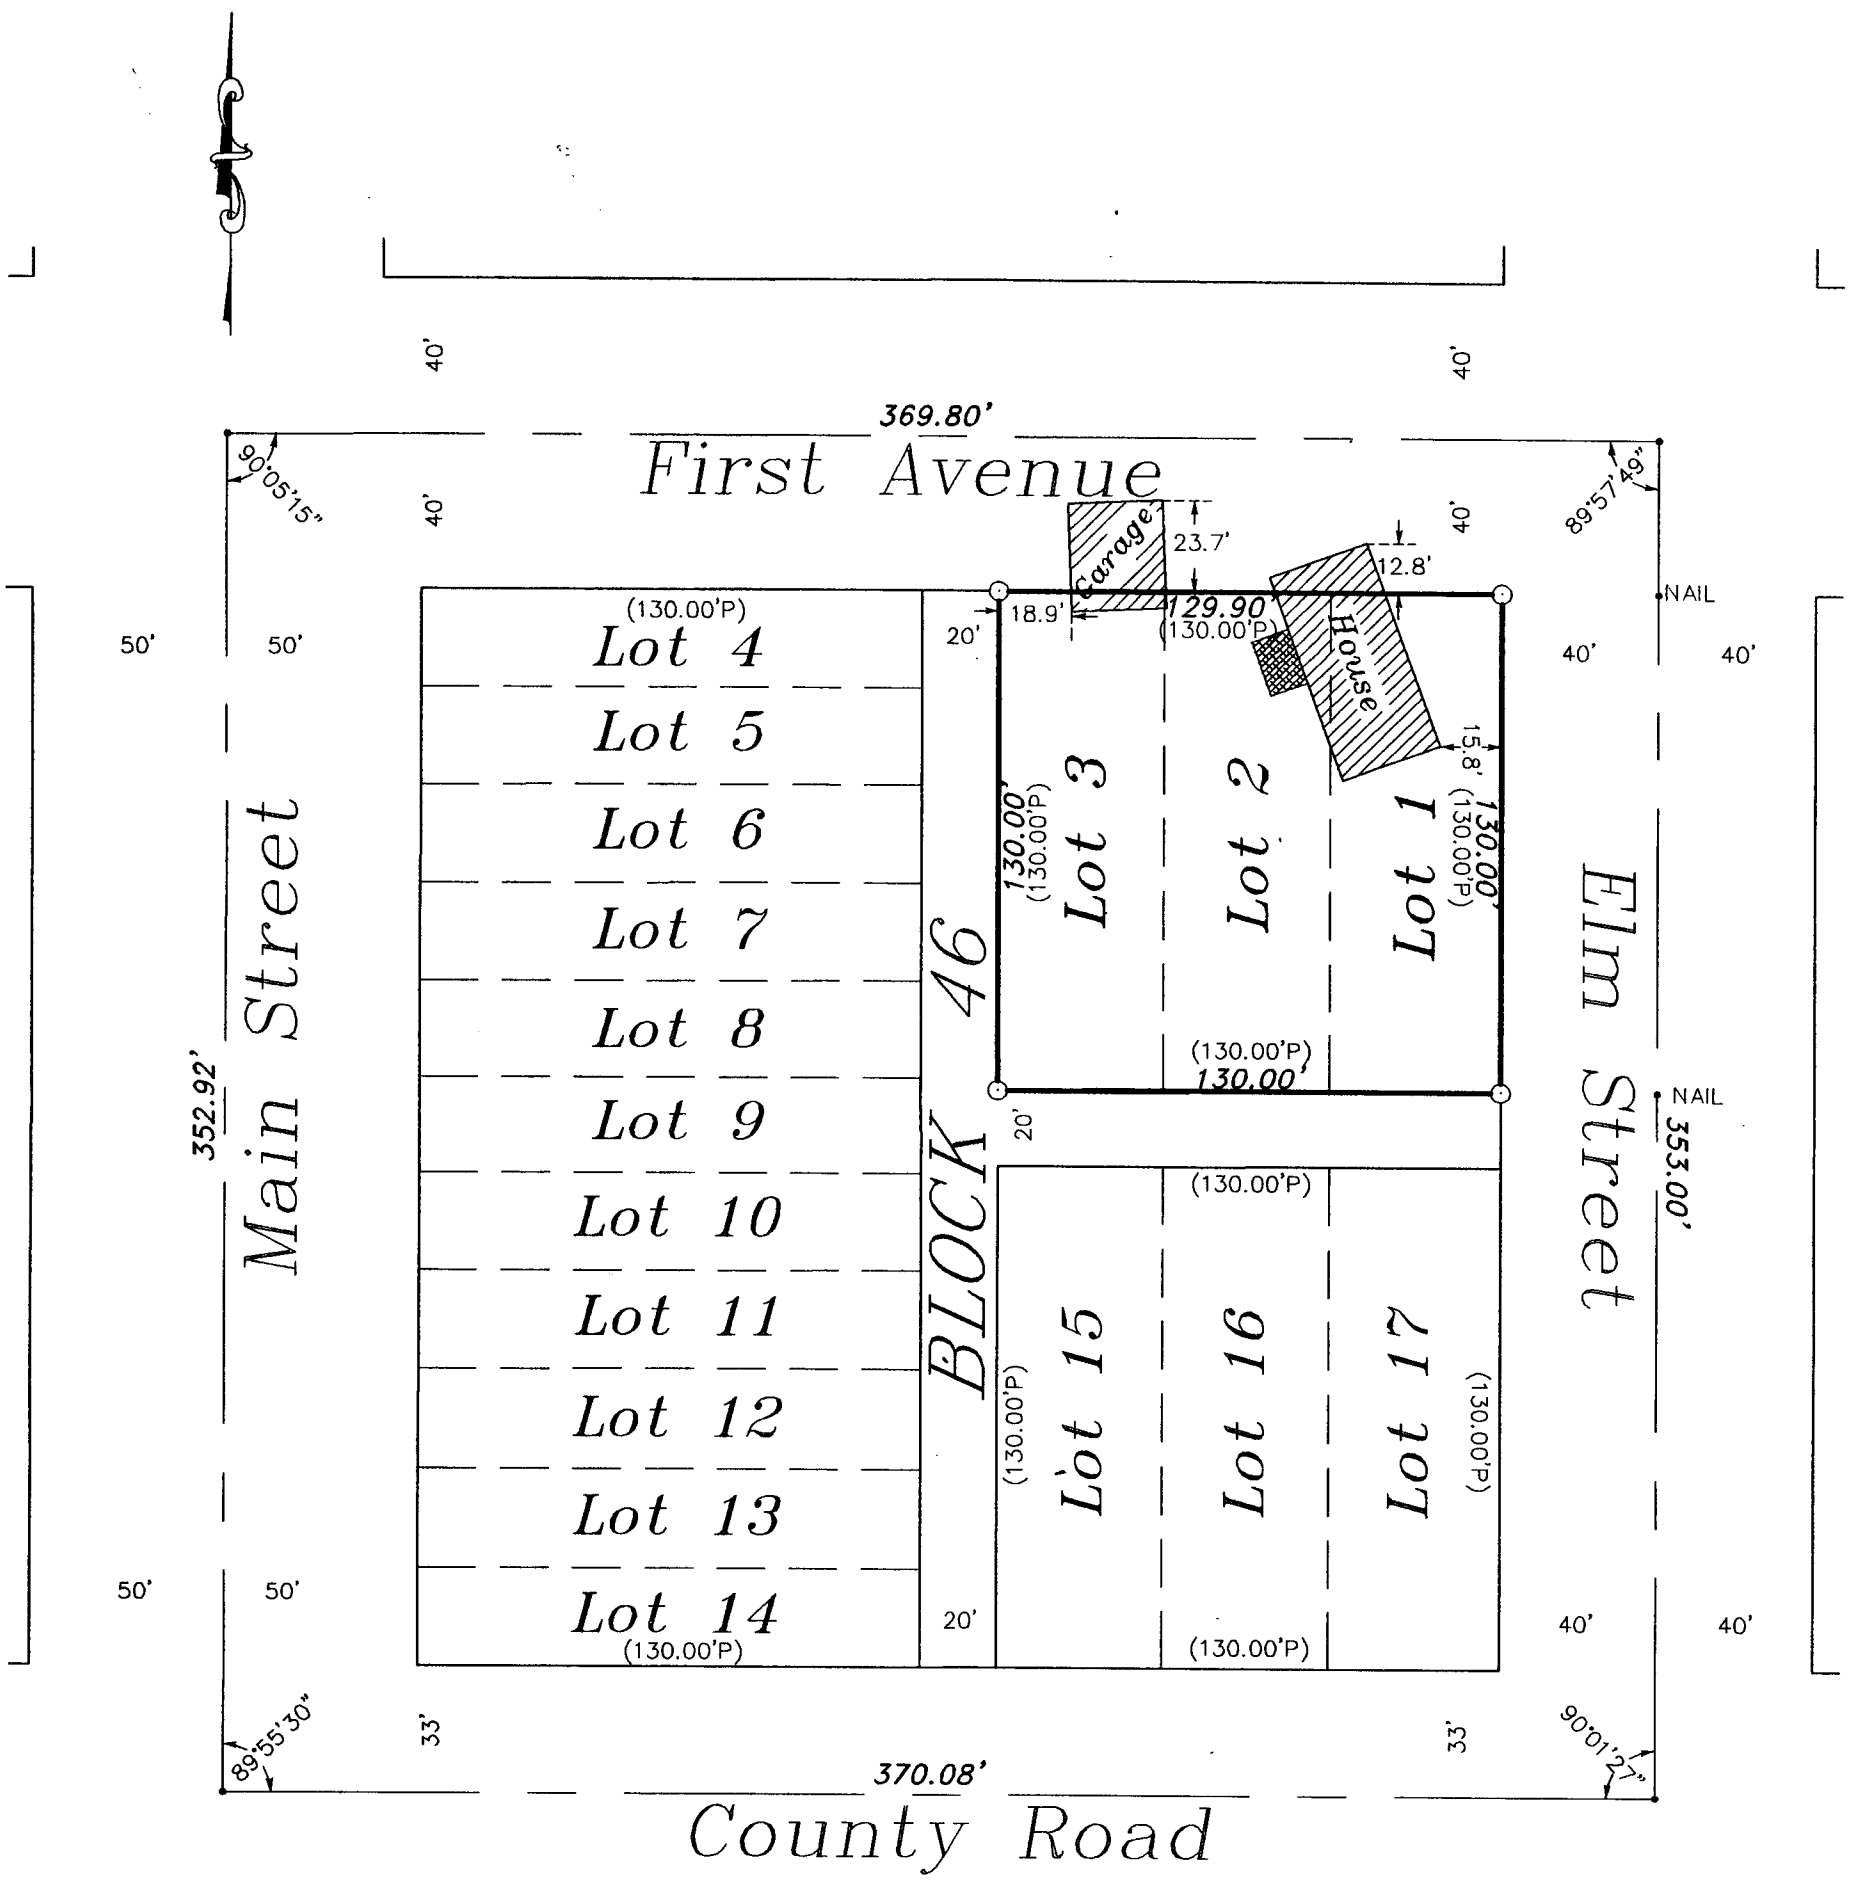

0 50' 100'

0.00' Measured Distance.
(0.00'P) Platted Distance.
(0.00'R) Recorded Distance.
• Angle Point.
⊙ Corner Set(5/8" Rebar).
● Corner Found(Iron).
△ Gov't. Corner.
Ref.: Original Plat.
Recorded in Sumner F.B. 2, page 30.

I hereby certify that on the 29th day of June, 2001, I surveyed the above platted and described lots and that the information shown is true and correct to the best of my knowledge and belief.

Gary Donnelson LS-292

GARY DONNELSON LS-292
Dawson County Surveyor

NEBRASKA REGISTERED LAND SURVEYOR GARY DONNELSON

RECEIVED
SEP 19 2001
SURVEY RECORD REPOSITORY
$ 2.50
DAWSON County
536-657