INTERSTATE STRUCTURES
NO. PLATTE – PEPSI

2001-0775

# SURVEY OF LOT 2
# SIOUX MEADOWS 2ND ADDITION
# NORTH PLATTE, LINCOLN COUNTY, NEBRASKA

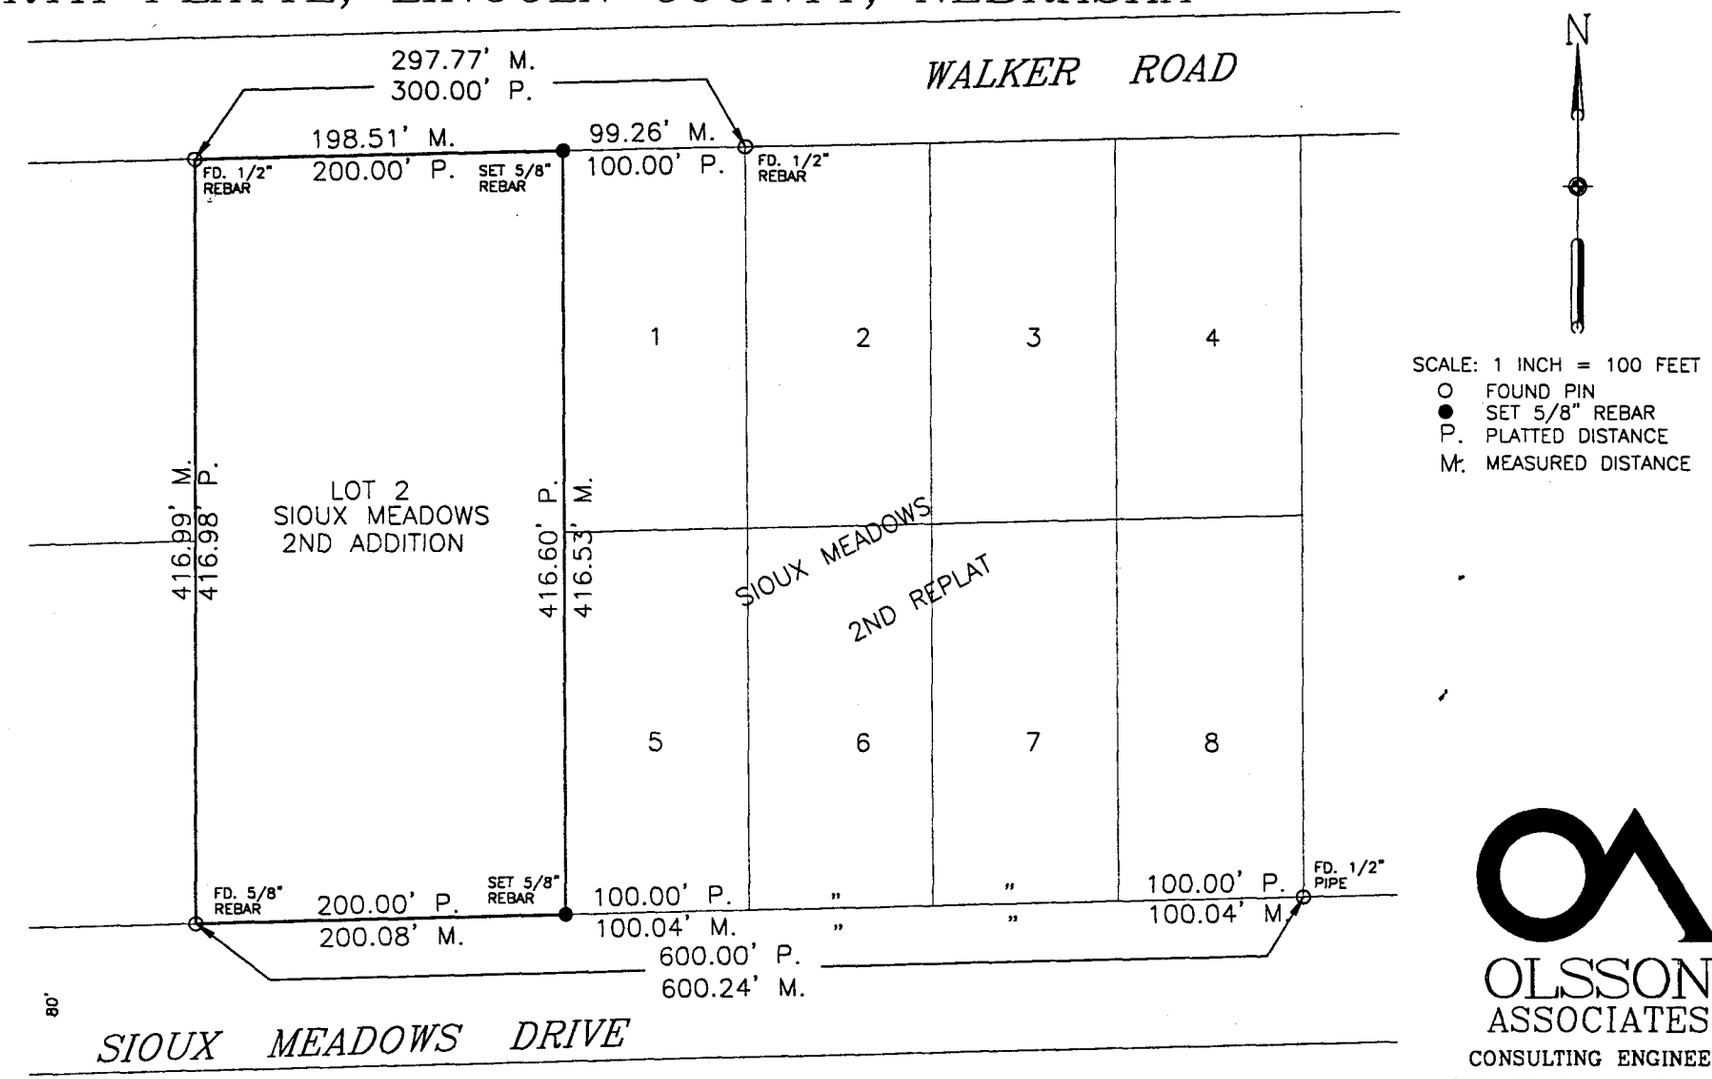


RECEIVED
NOV 26 2001
SURVEY RECORD REPOSITORY
$2.50
LINCOLN County
545-707

NEBRASKA REGISTERED LS-537 LAND SURVEYOR DENNIS GRAHAM

*SURVEYOR'S CERTIFICATE:*

*I DO HEREBY CERTIFY THAT, UNDER MY PERSONAL SUPERVISION, THIS PLAT WAS PREPARED FROM AN ACTUAL SURVEY COMPLETED ON THE 11TH DAY OF SEPTEMBER, 2001, AND IS CORRECT TO THE BEST OF MY KNOWLEDGE.*

Dennis C. Graham

*DENNIS C. GRAHAM, REGISTERED LAND SURVEYOR*
*NEBRASKA REGISTRATION NUMBER 537*


OLSSON ASSOCIATES
CONSULTING ENGINEERS
701 4th Avenue, Suite 2C
P.O. Box 885
Holdrege, NE 68949
308-995-8706