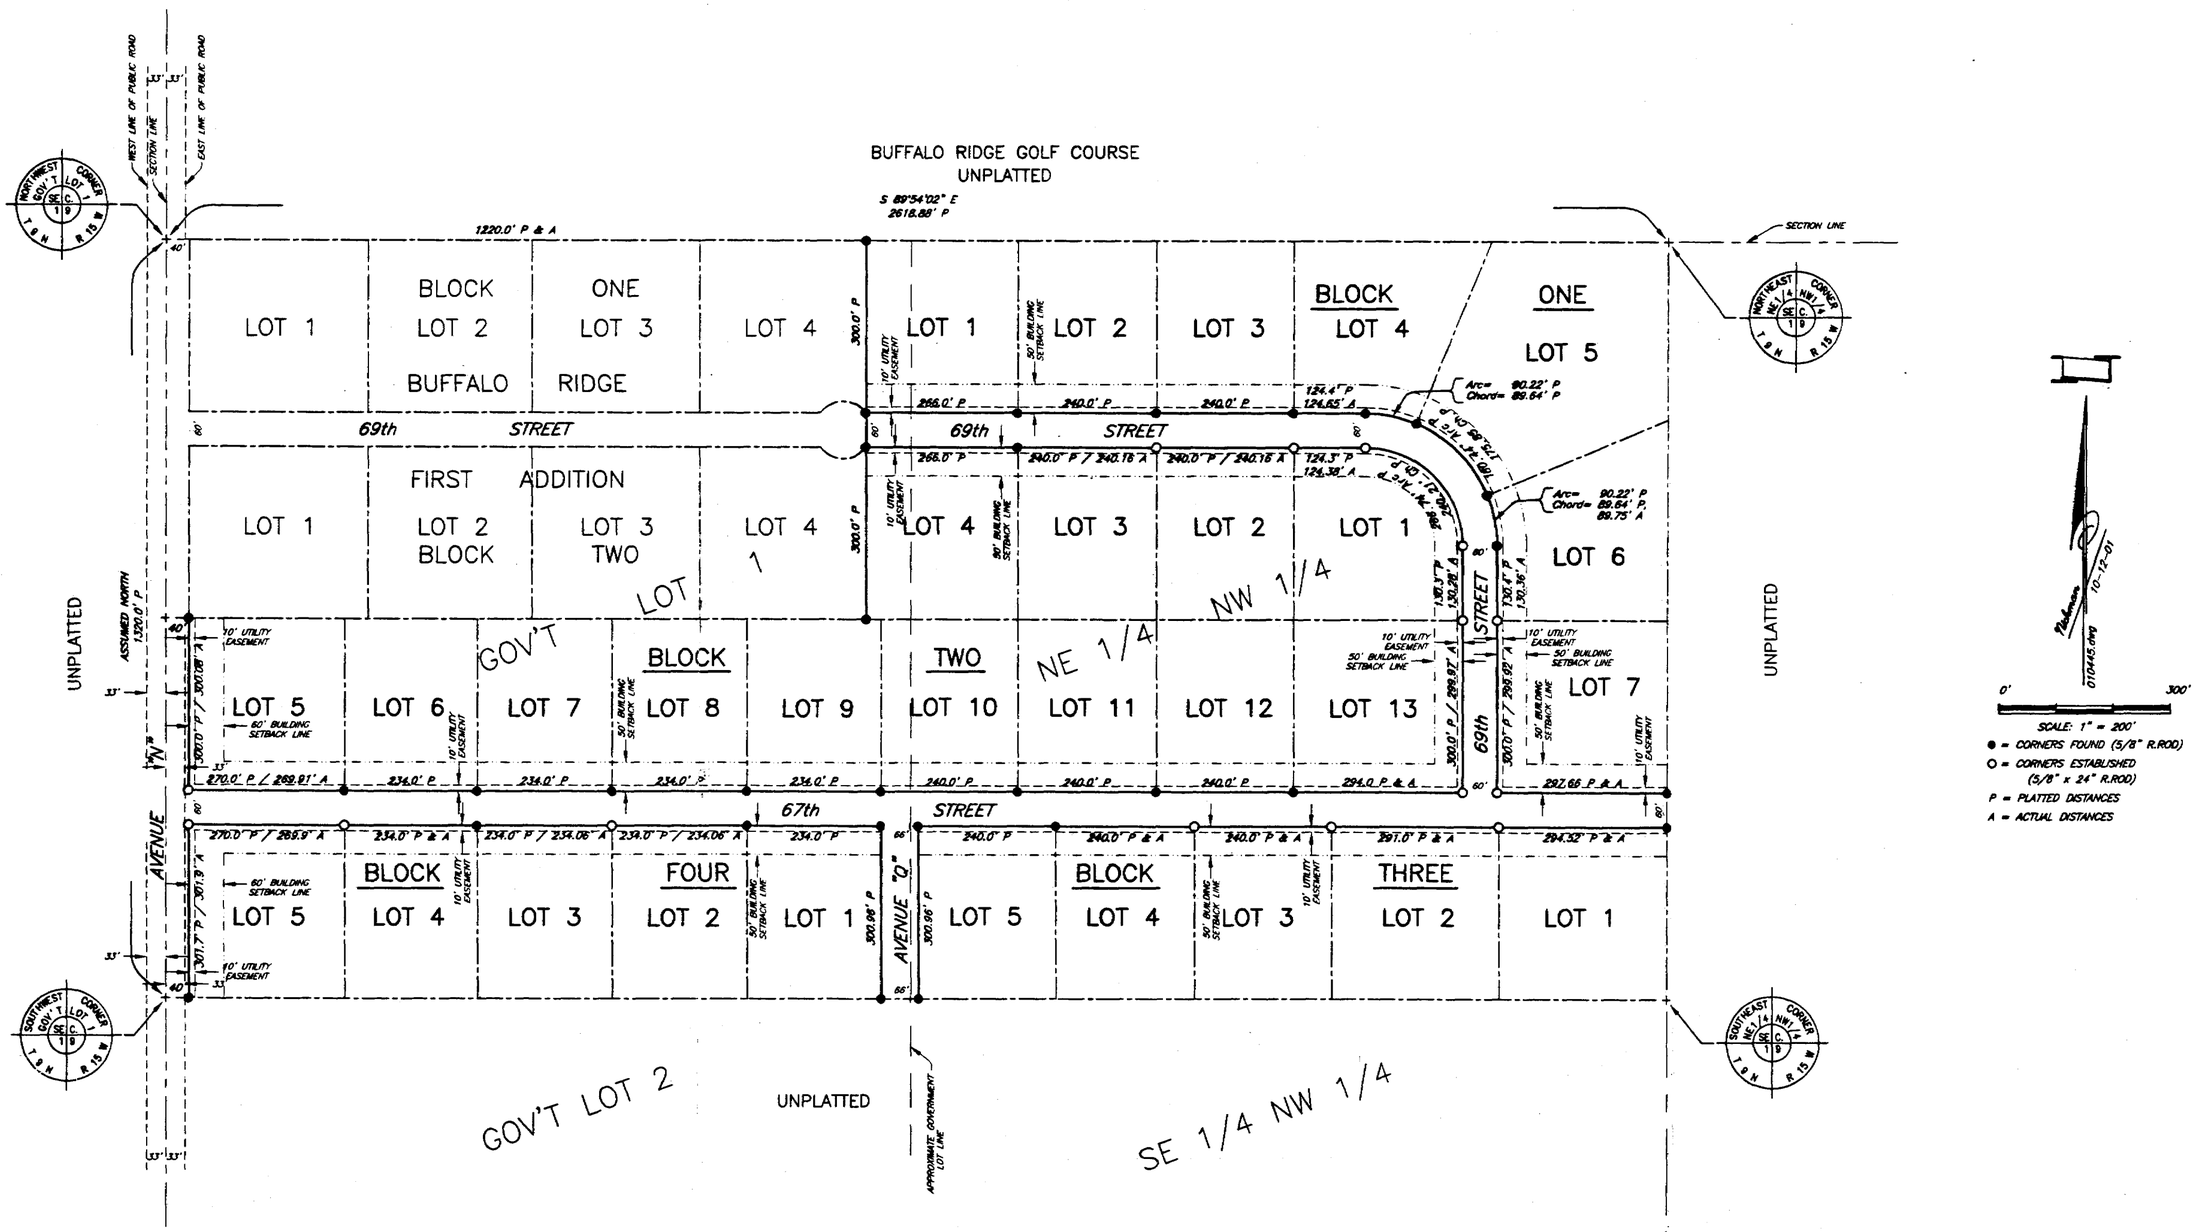

LEGAL DESCRIPTION

Lots One (1) through Seven (7), inclusive, Block One (1), Lots One (1) through Thirteen (13), inclusive, Block Two (2), Lots One (1) through Five (5), inclusive, Block Three (3), and Lots One (1) through Five (5), Block Four (4), Buffalo Ridge Second Addition, a subdivision being part of Government Lot One (1) and all of the Northeast Quarter of the Northwest Quarter of Section Nineteen (19), Township Nine (9) North, Range Fifteen (15) West of the Sixth Principal Meridian, Buffalo County, Nebraska.

SURVEYOR'S CERTIFICATE

Surveyed by Buffalo Surveying Corporation, September 21 and September 22, 2001, to perpetuate and/or establish the Lot Corners on the above described tract of land as shown on the above plat, Rick S. Garvue Nebr. Reg. L.S. No. 591, Party Chief, and all information shown on the above plat is true and correct to the best of my knowledge and belief.

(S E A L)

NEBRASKA REGISTERED LS-492 LAND SURVEYOR MITCHELL W. HUMPHREY

BUFFALO SURVEYING CORPORATION

Mitchell W. Humphrey, President
Nebr. Reg. L.S. No. 492

RECEIVED
JAN 22 2001
SURVEY RECORD REPOSITORY
S 2.50
Buffalo County
552-679

BUFFALO SURVEYING CORPORATION
Kearney, Nebr.
68848
P.O. Box 905 (308) 237-3785