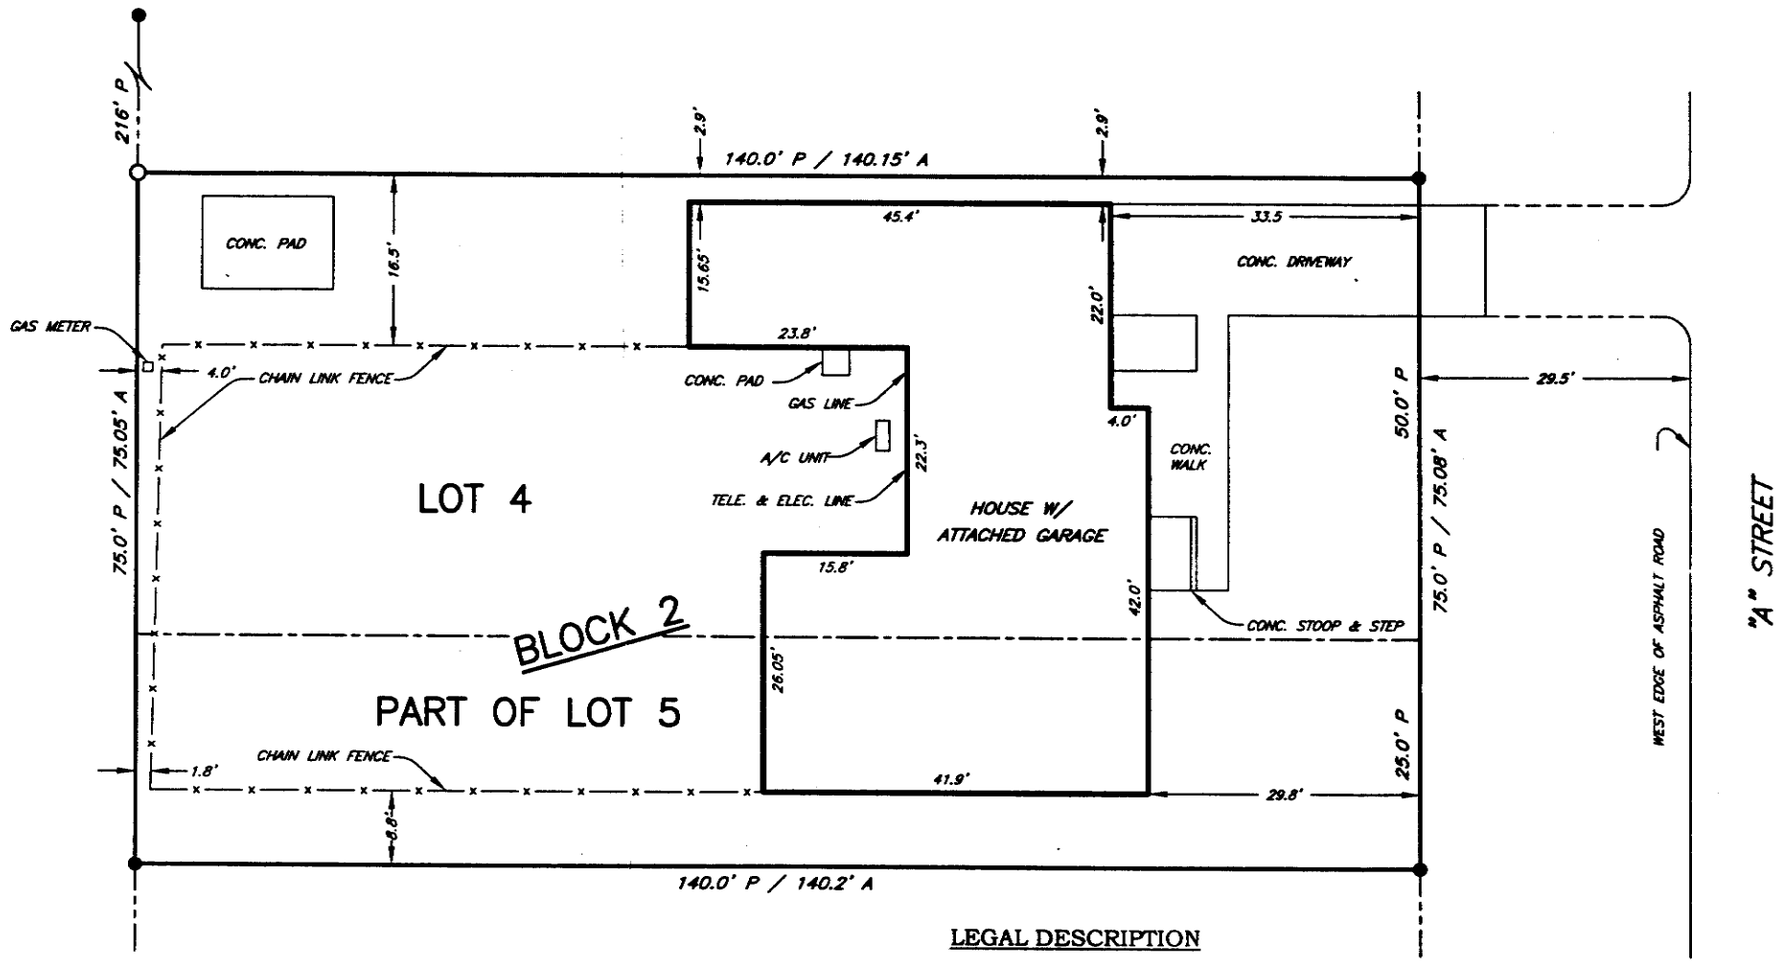

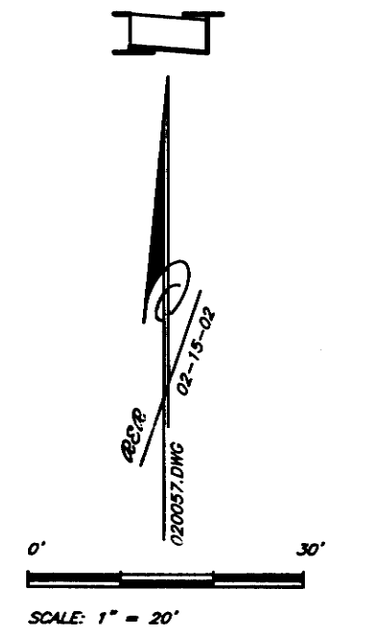

● = CORNERS FOUND (5/8" R. ROD)
○ = CORNER REESTABLISHED (5/8" X 24 REINFORCING ROD)
P = PLATTED DISTANCES
A = ACTUAL DISTANCES

LEGAL DESCRIPTION

Lot Four (4) and the North Half (N1/2) of Lot Five (5), Block Two (2), in Parkview Addition to Shelton, Buffalo County, Nebraska.

SURVEYOR'S CERTIFICATE

Surveyed by Buffalo Surveying Corporation, February 1, 2002, as shown on the above plat, William R. Murray, Party Chief, and the building and other improvements are located in relationship to the exterior lines of the above described tract as shown on the above plat, and all information shown on the above plat is true and correct to the best of my knowledge and belief.

NEBRASKA REGISTERED LS-492 LAND SURVEYOR MITCHELL W. HUMPHREY

(S E A L)

BUFFALO SURVEYING CORPORATION

Mitchell W. Humphrey, President
Nebr. Reg. L.S. No. 492

RECEIVED
APR 08 2002
SURVEY RECORD REPOSITORY
$2.50
Buffalo County
361-167