A SURVEY PLAT OF THE SOUTH LINE OF LOT 7, BLOCK 17 OF SOUTH SUBDIVISION TO THE VILLAGE OF WAUNETA, CHASE COUNTY, NEBRASKA

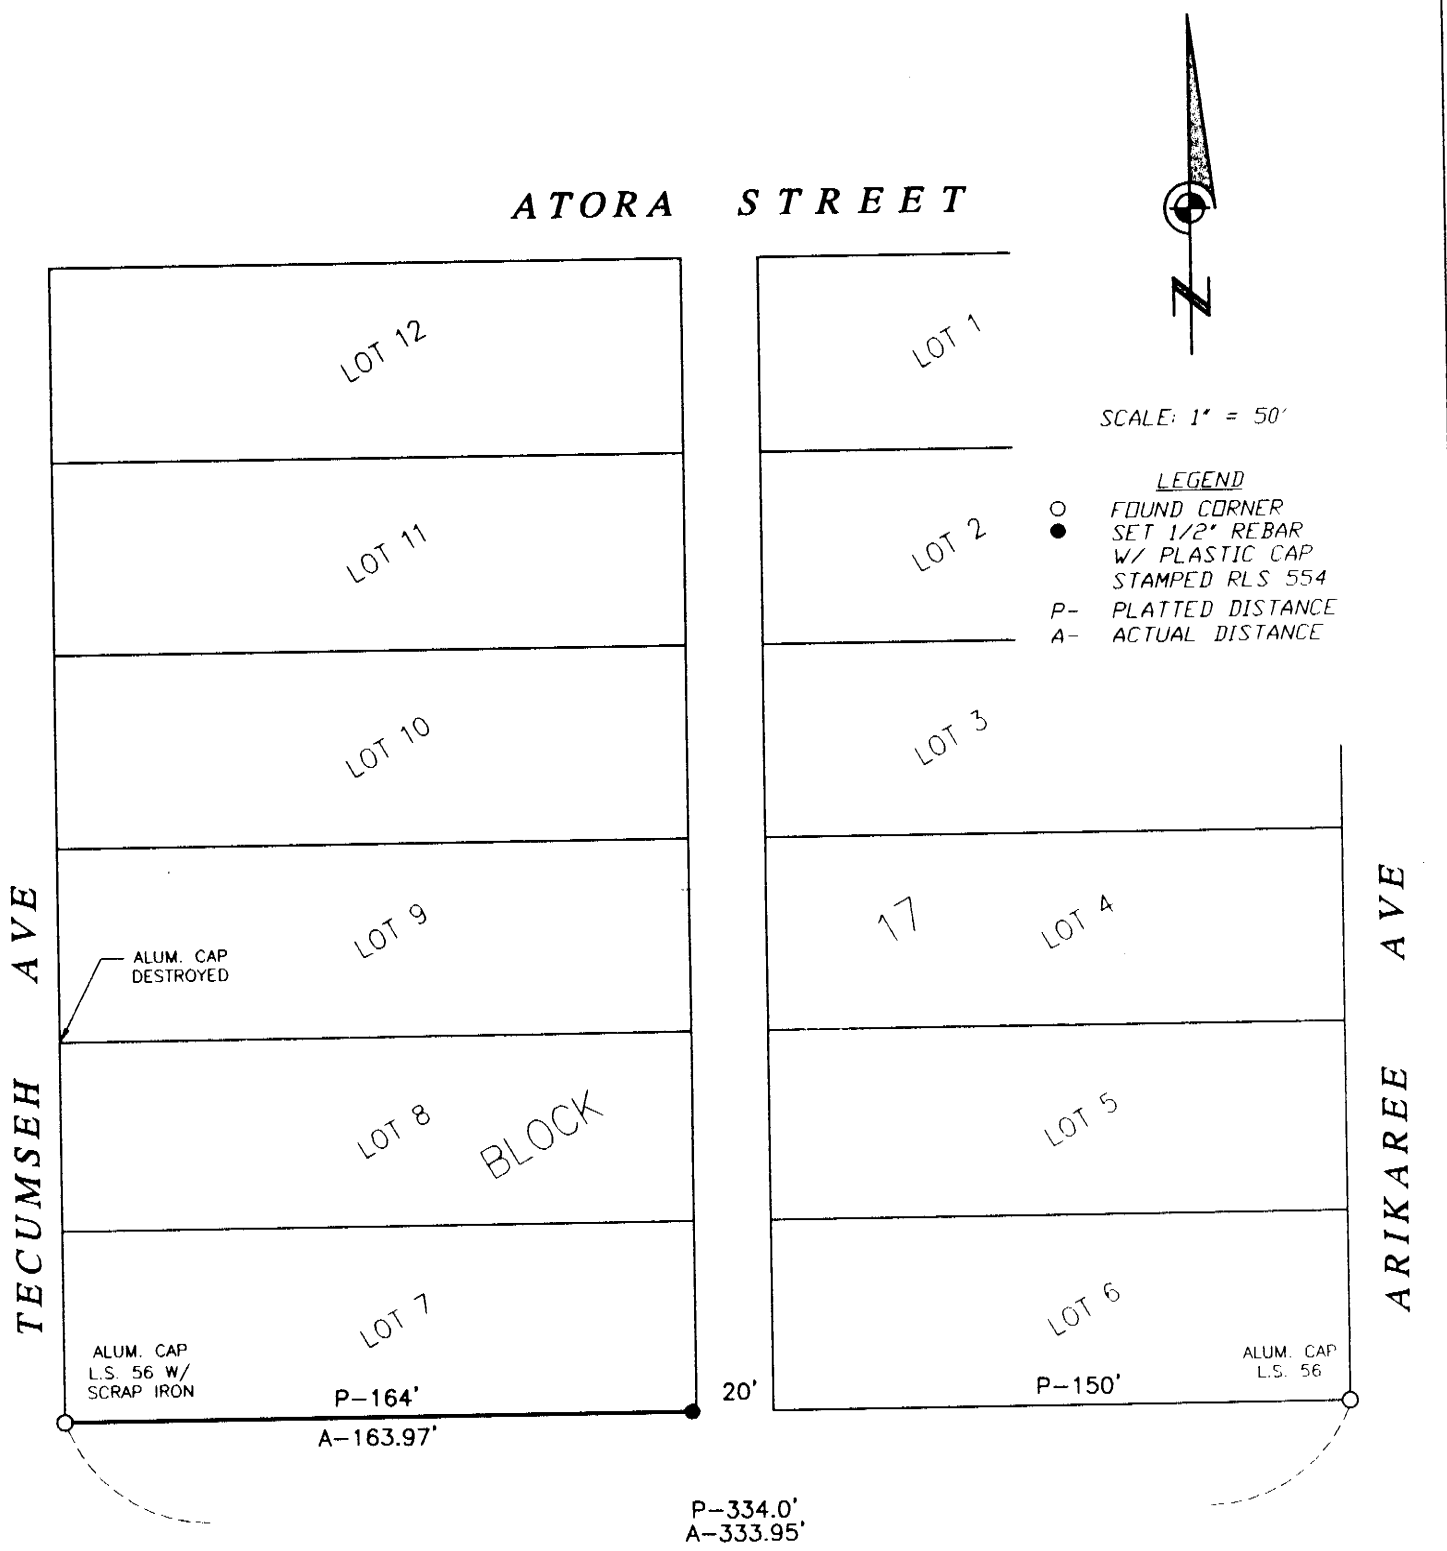

RECEIVED
JUL 0 2002
SURVEY RECORD REPOSITORY
County

NEBRASKA REGISTERED LS-554 LAND SURVEYOR RYAN E. DICKINSON

SURVEYOR'S CERTIFICATE

I do hereby certify that, under my personal supervision, this plat was prepared from an actual survey completed this 17th day of April, 2002, and is correct to the best of my knowledge.

Ryan E. Dickinson, Registered Land Surveyor
Nebraska Reg. No. 554

TEC TAGGE ENGINEERING CONSULTANTS, INC.
112 WEST 11TH AVENUE, HOLDREGE, NEBRASKA 68949
PHONE: (308) 995-6677 FAX: (308) 995-6164