A SURVEY OF THE EAST 88 FEET OF LOTS 29 AND 30 IN BLOCK 35 OF THE TOWN OF OXFORD, FURNAS COUNTY, NEBRASKA.

● = Found lot corner
○ = Established corner; set 5/8" x 24" rebar
△ = Temporary nail set
620.52' = Measured distance
(620.38') = Recorded distance
Scale: = 100 feet

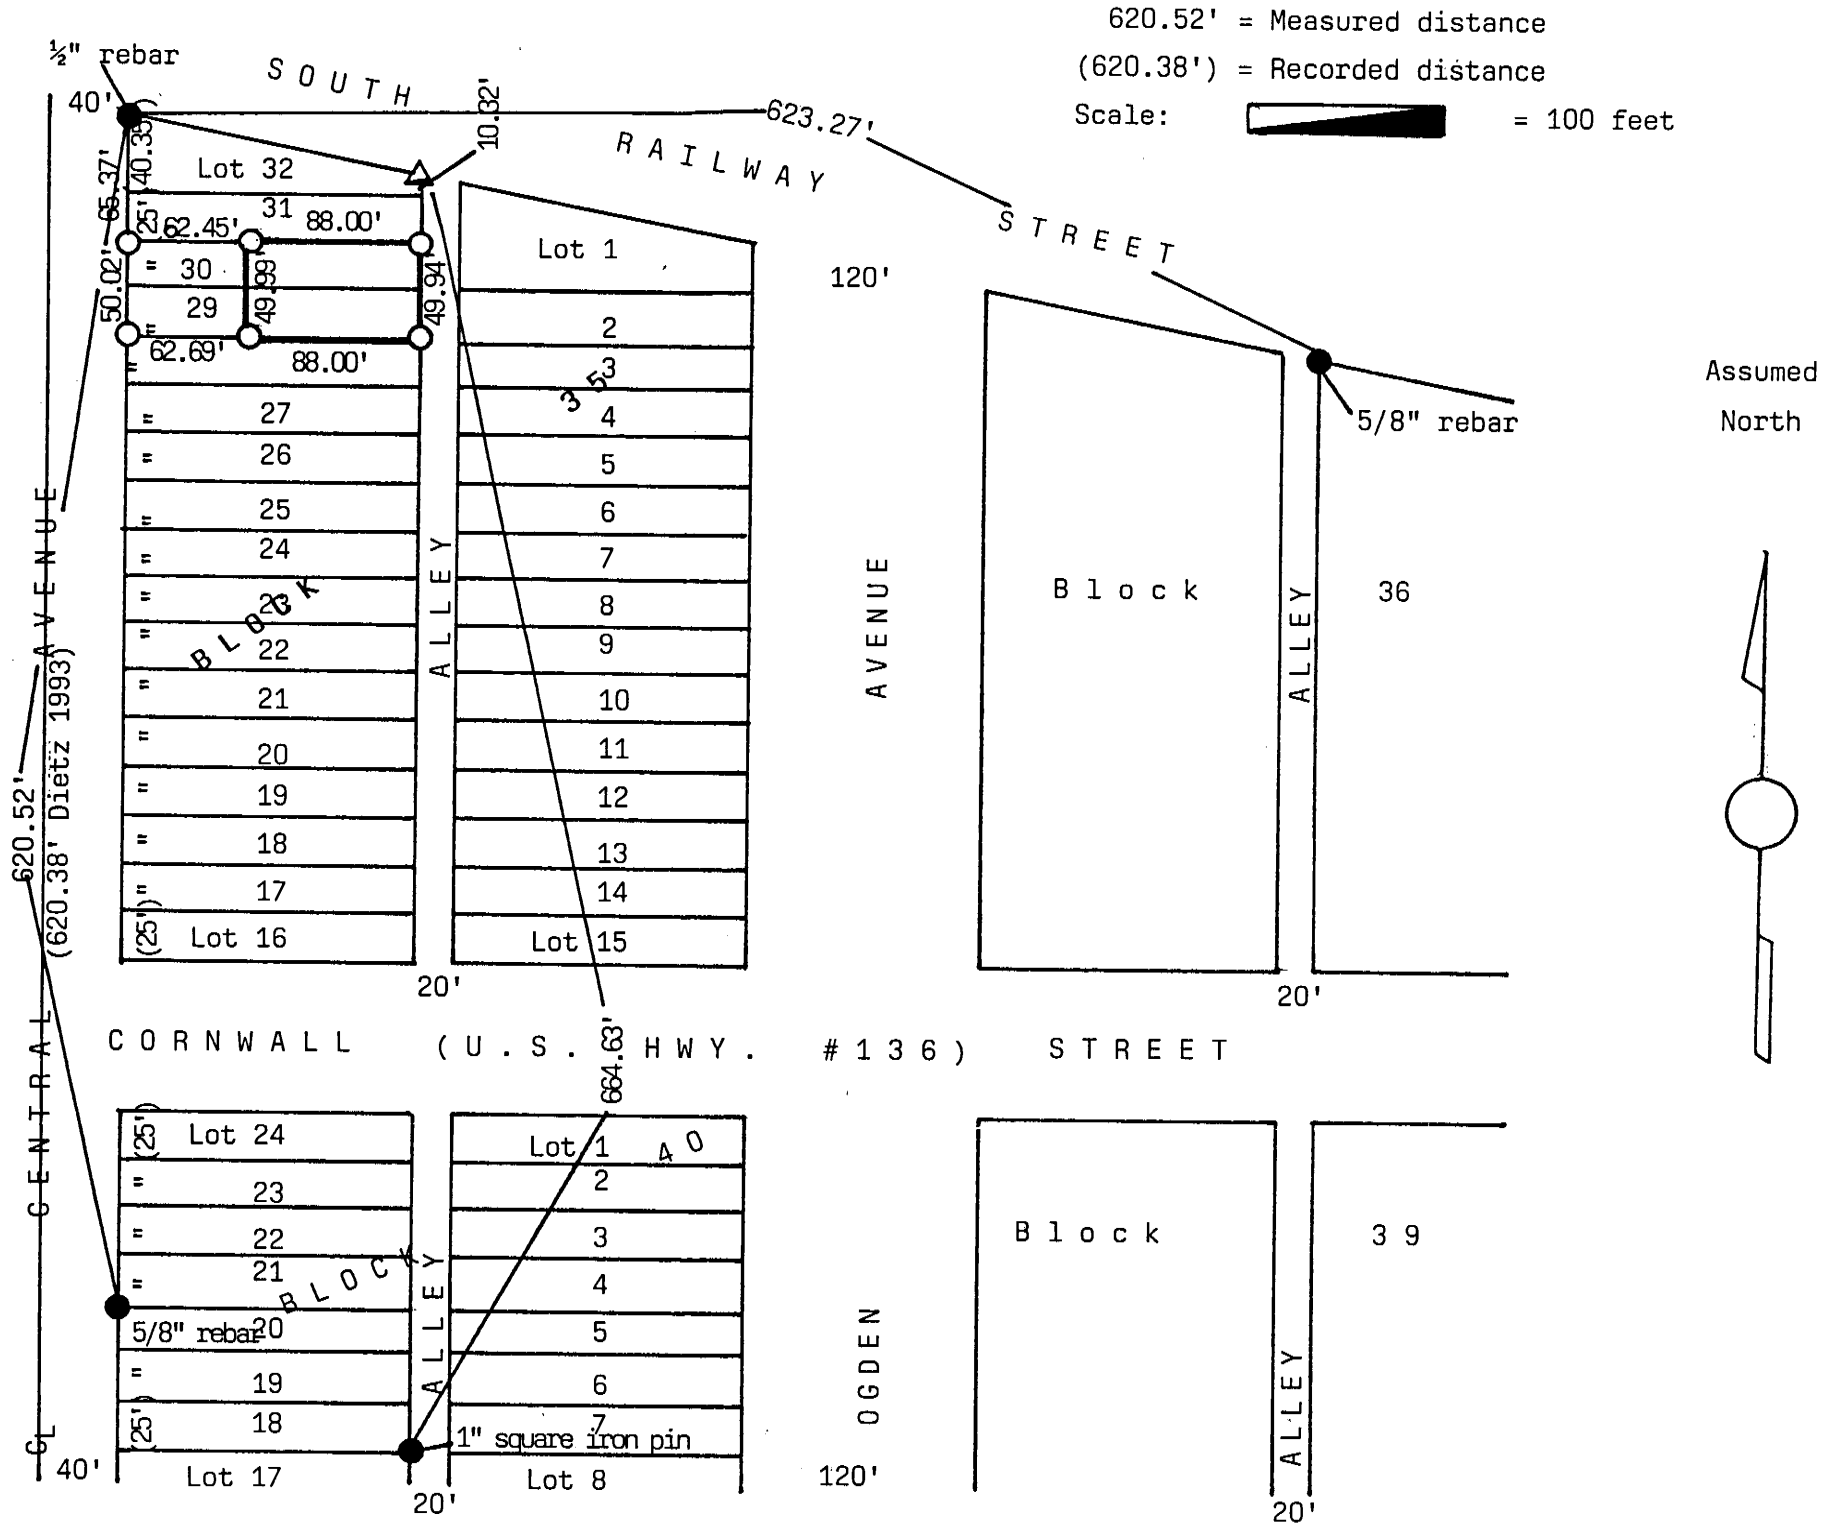

LEGAL DESCRIPTION: The east 88 feet of Lots 29 and 30 in Block 35 of the Town of Oxford, Furnas County, Nebraska.

SURVEYOR'S CERTIFICATION: I, Wayne M. Dietz, hereby state that I have made no search of any easements on said tract of land and that I have surveyed the tract described and shown; all monuments, dimensions and streets shown are true and correct to the best of my knowledge.

Completed this 25th day of May, 2002.

Wayne M. Dietz, R.L.S. #441
Registered Land Surveyor

NEBRASKA REGISTERED LS-441 LAND SURVEYOR WAYNE M. DIETZ

RECEIVED
JUN 21 2002
SURVEY RECORD REPOSITORY
$ 2.50
Furnas County
570-632