This survey was done at the request of Glen Johnson, Ulysses, Nebraska.

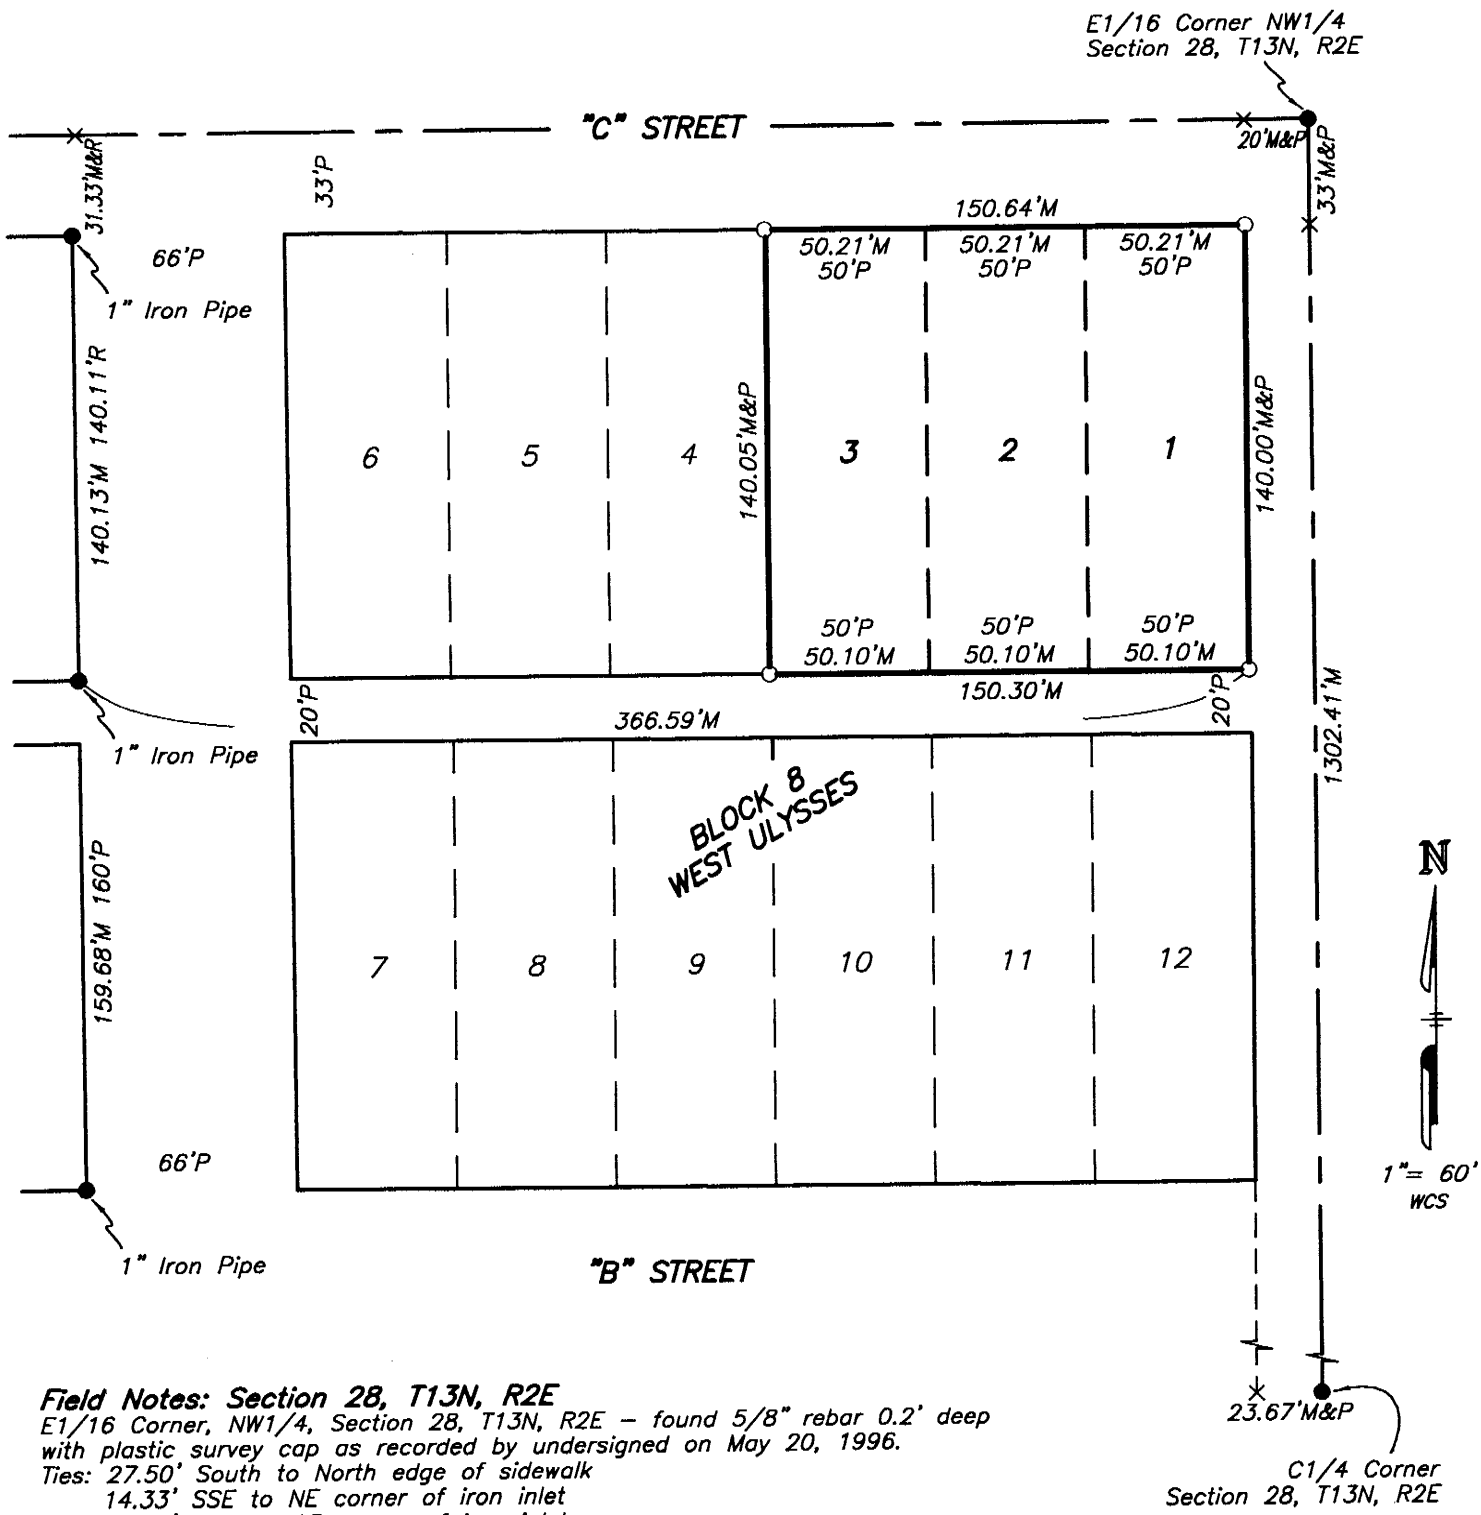

Field Notes: Section 28, T13N, R2E
E1/16 Corner, NW1/4, Section 28, T13N, R2E – found 5/8" rebar 0.2' deep with plastic survey cap as recorded by undersigned on May 20, 1996.
Ties: 27.50' South to North edge of sidewalk
14.33' SSE to NE corner of iron inlet
16.30' NNE to SE corner of iron inlet

C1/4 Corner, Section 28, T13N, R2E – found 5/8" iron bar 0.8' deep as recorded by Lynn Birkel, L.S. #497, on February 15, 1995.
Ties: 96.27' North to nail and disk in power pole
99.23' ESE to nail and disk in telephone pedestal
1.0' East to range of power poles North
90.85' NE to southwest corner of building
17' North to centerline of street East
On centerline of road South

Description:
Lots 1, 2, and 3, Block 8, West Ulysses Addition to the Town of Ulysses, Butler County, Nebraska.

Surveyor's Statement:
I, Thomas A. Tremel, a Registered Land Surveyor in the State of Nebraska, hereby state that this survey was conducted under my direct supervision and is correct to the best of my knowledge and belief.

Thomas A. Tremel

Thomas A. Tremel, L.S. #455
June 13, 2002

NEBRASKA REGISTERED LS-455 LAND SURVEYOR THOMAS A. TREMEL

RECEIVED
JUL 16 2002
SURVEY RECORD REPOSITORY
$2.50
BUTLER County
574-497

–Legend–

- ● Found Monument
- ⊙ Set 5/8" x 24" Rebar w/ Plastic Survey Cap
- × Calculated Point
- M Measured this Survey
- R Recorded Measurement T.A. Tremel, L.S. #455 on May 20, 1996
- P Platted Measurement

Butler County Nebraska

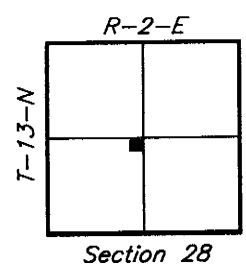

Vicinity Sketch