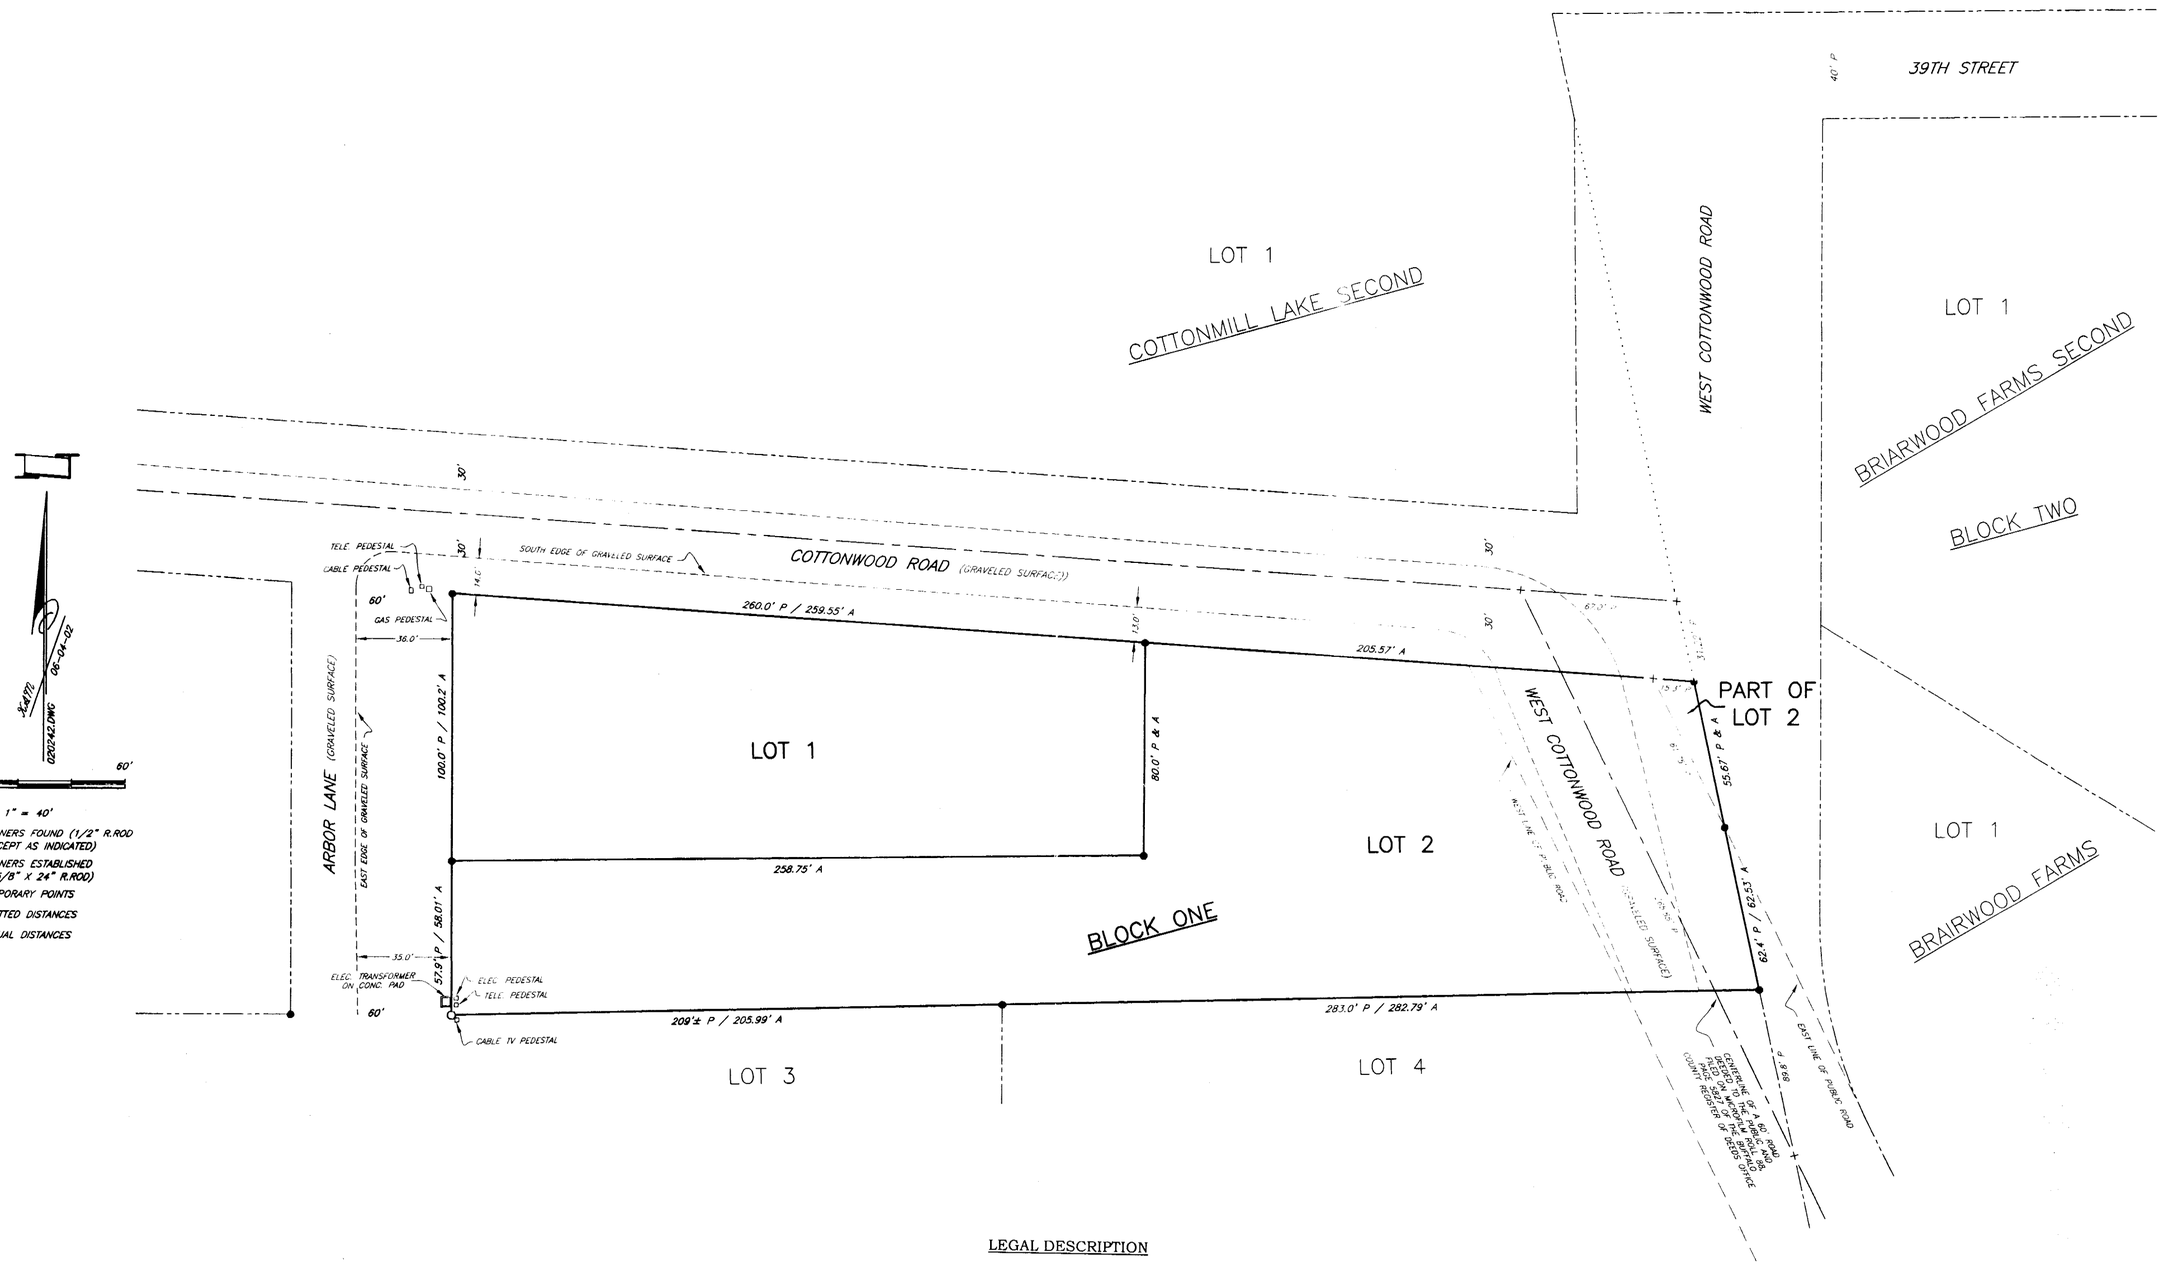

LEGAL DESCRIPTION

Lots One (1) and Two (2), Block One (1), Cottonmill Lake Subdivision, a subdivision being part of the North ¼ of Section 32, Township 9 North, Range 16 West of the 6th Principal Meridian, Buffalo County, Nebraska.

SURVEYOR'S CERTIFICATE

Surveyed by Buffalo Surveying Corporation on June 3, 2002 as shown on the above plat, Roger C. Thomsen, Party Chief, and all information shown on the above plat is true and correct to the best of my knowledge and belief.

(SEAL) NEBRASKA REGISTERED 492 LAND SURVEYOR MITCHELL W. HUMPHREY

BUFFALO SURVEYING CORPORATION

Mitchell W. Humphrey, President
Nebr. Reg. L.S. No. 492

RECEIVED
JUL 15 2002
SURVEY RECORD REPOSITORY
S 24 County

BUFFALO SURVEYING CORPORATION
Kearney, Nebr. 68848
P.O. Box 905 (308) 237-3785