LOCATION

To The Office of
County Surveyor and Engineer
Douglas County

LAND SURVEYOR'S CERTIFICATE

I hereby certify that this plat, map, survey or report was made by me or under my direct personal supervision and that I am a duly Registered Land Surveyor under the laws of the State of Nebraska.

Legal Description : SEE ATTACHED SHEET.

LEGEND

●	Pins Found
○	Pins Set 5/8" Rebar
(P)	Plat Distances
(A)	Actual Distances

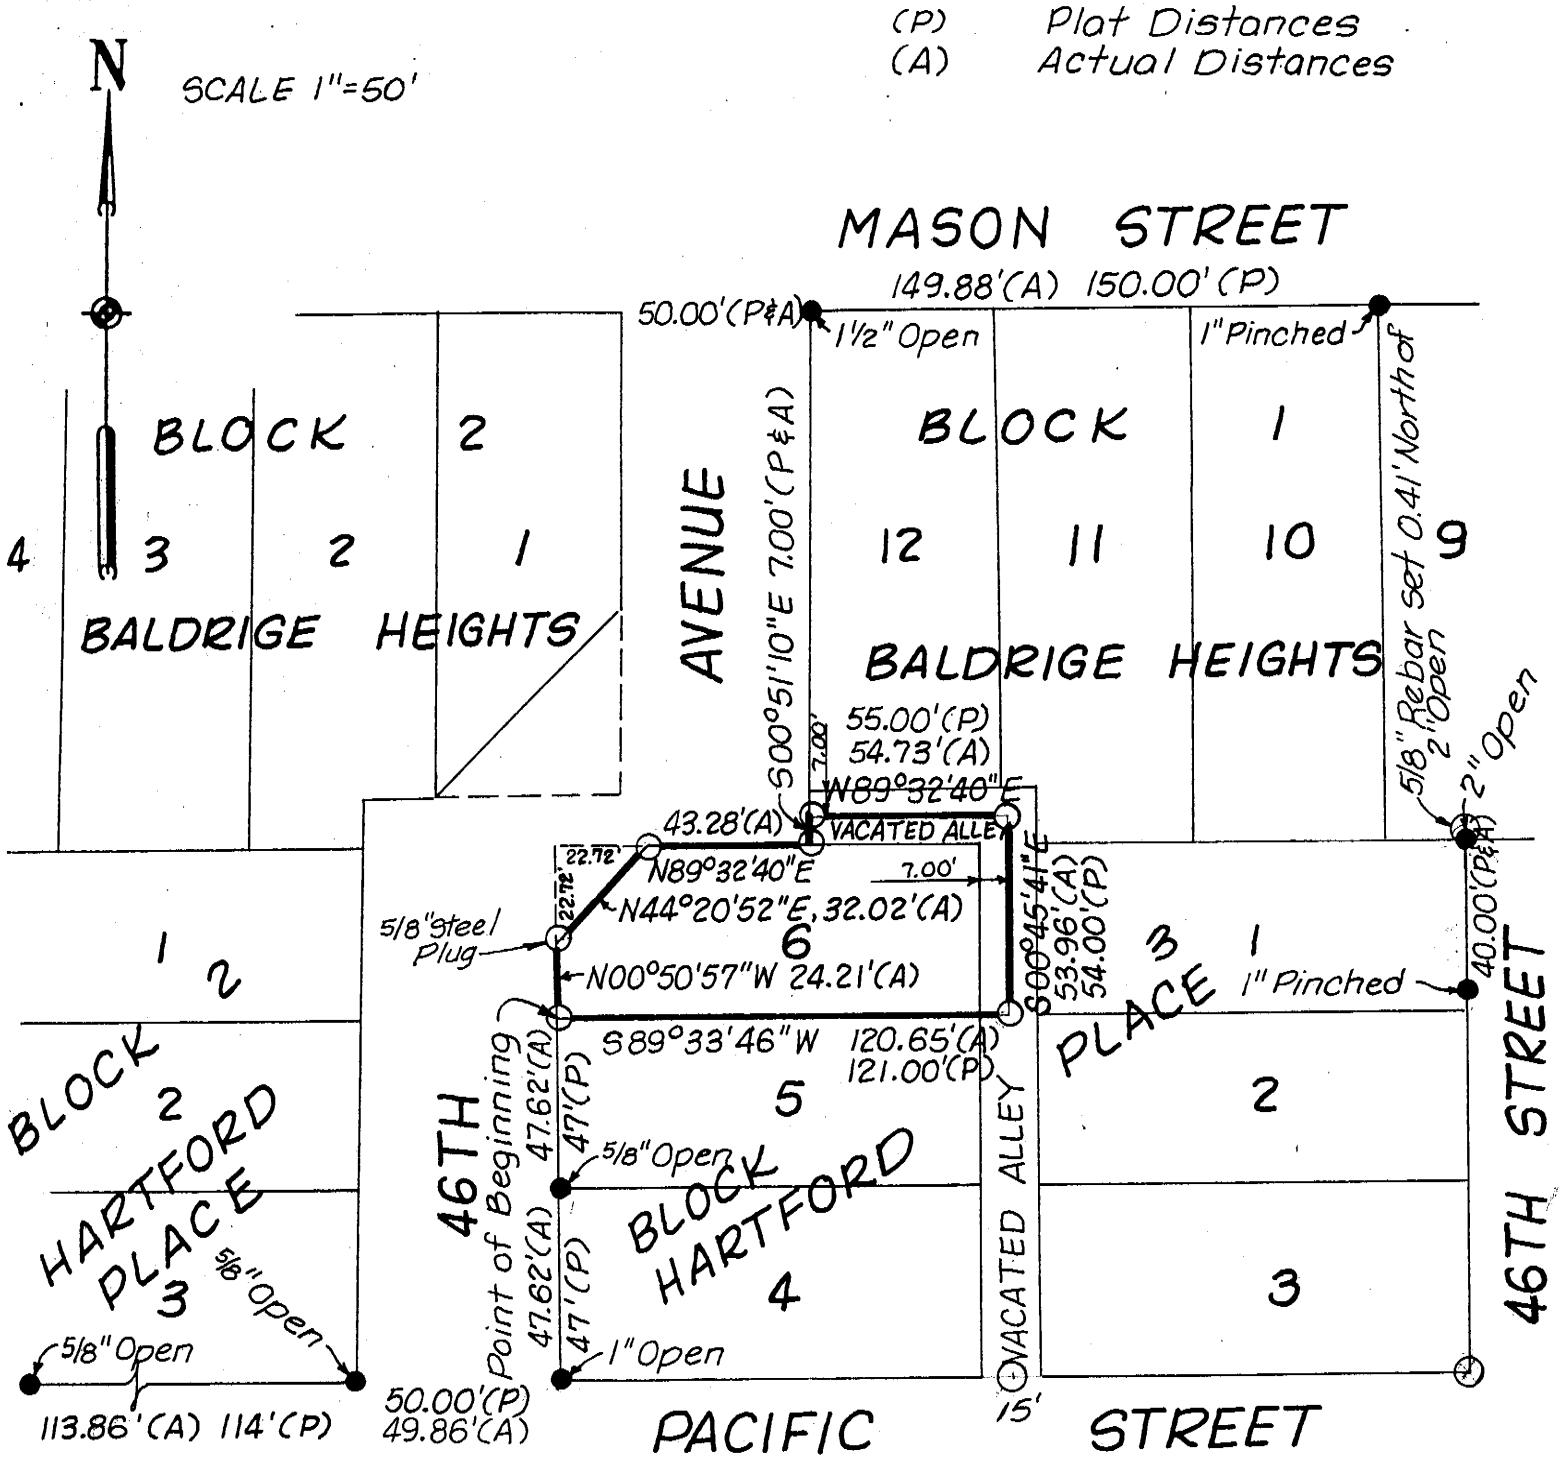

Robert Clark
Signature of Land Surveyor

Date: 9-20-91 Reg. No. 419

DATE RECEIVED:

RECEIVED
FEB 10 2003
SURVEY RECORD REPOSITORY
Douglas County

OFFICIAL ADDRESS:

BLDG. PERMIT NO.

NEBRASKA REGISTERED LAND SURVEYOR LS-419 SEAL #91693

ELLIOTT & ASSOCIATES
5316 SO. 132nd ST.
OMAHA, NE 68137

BOOK #802