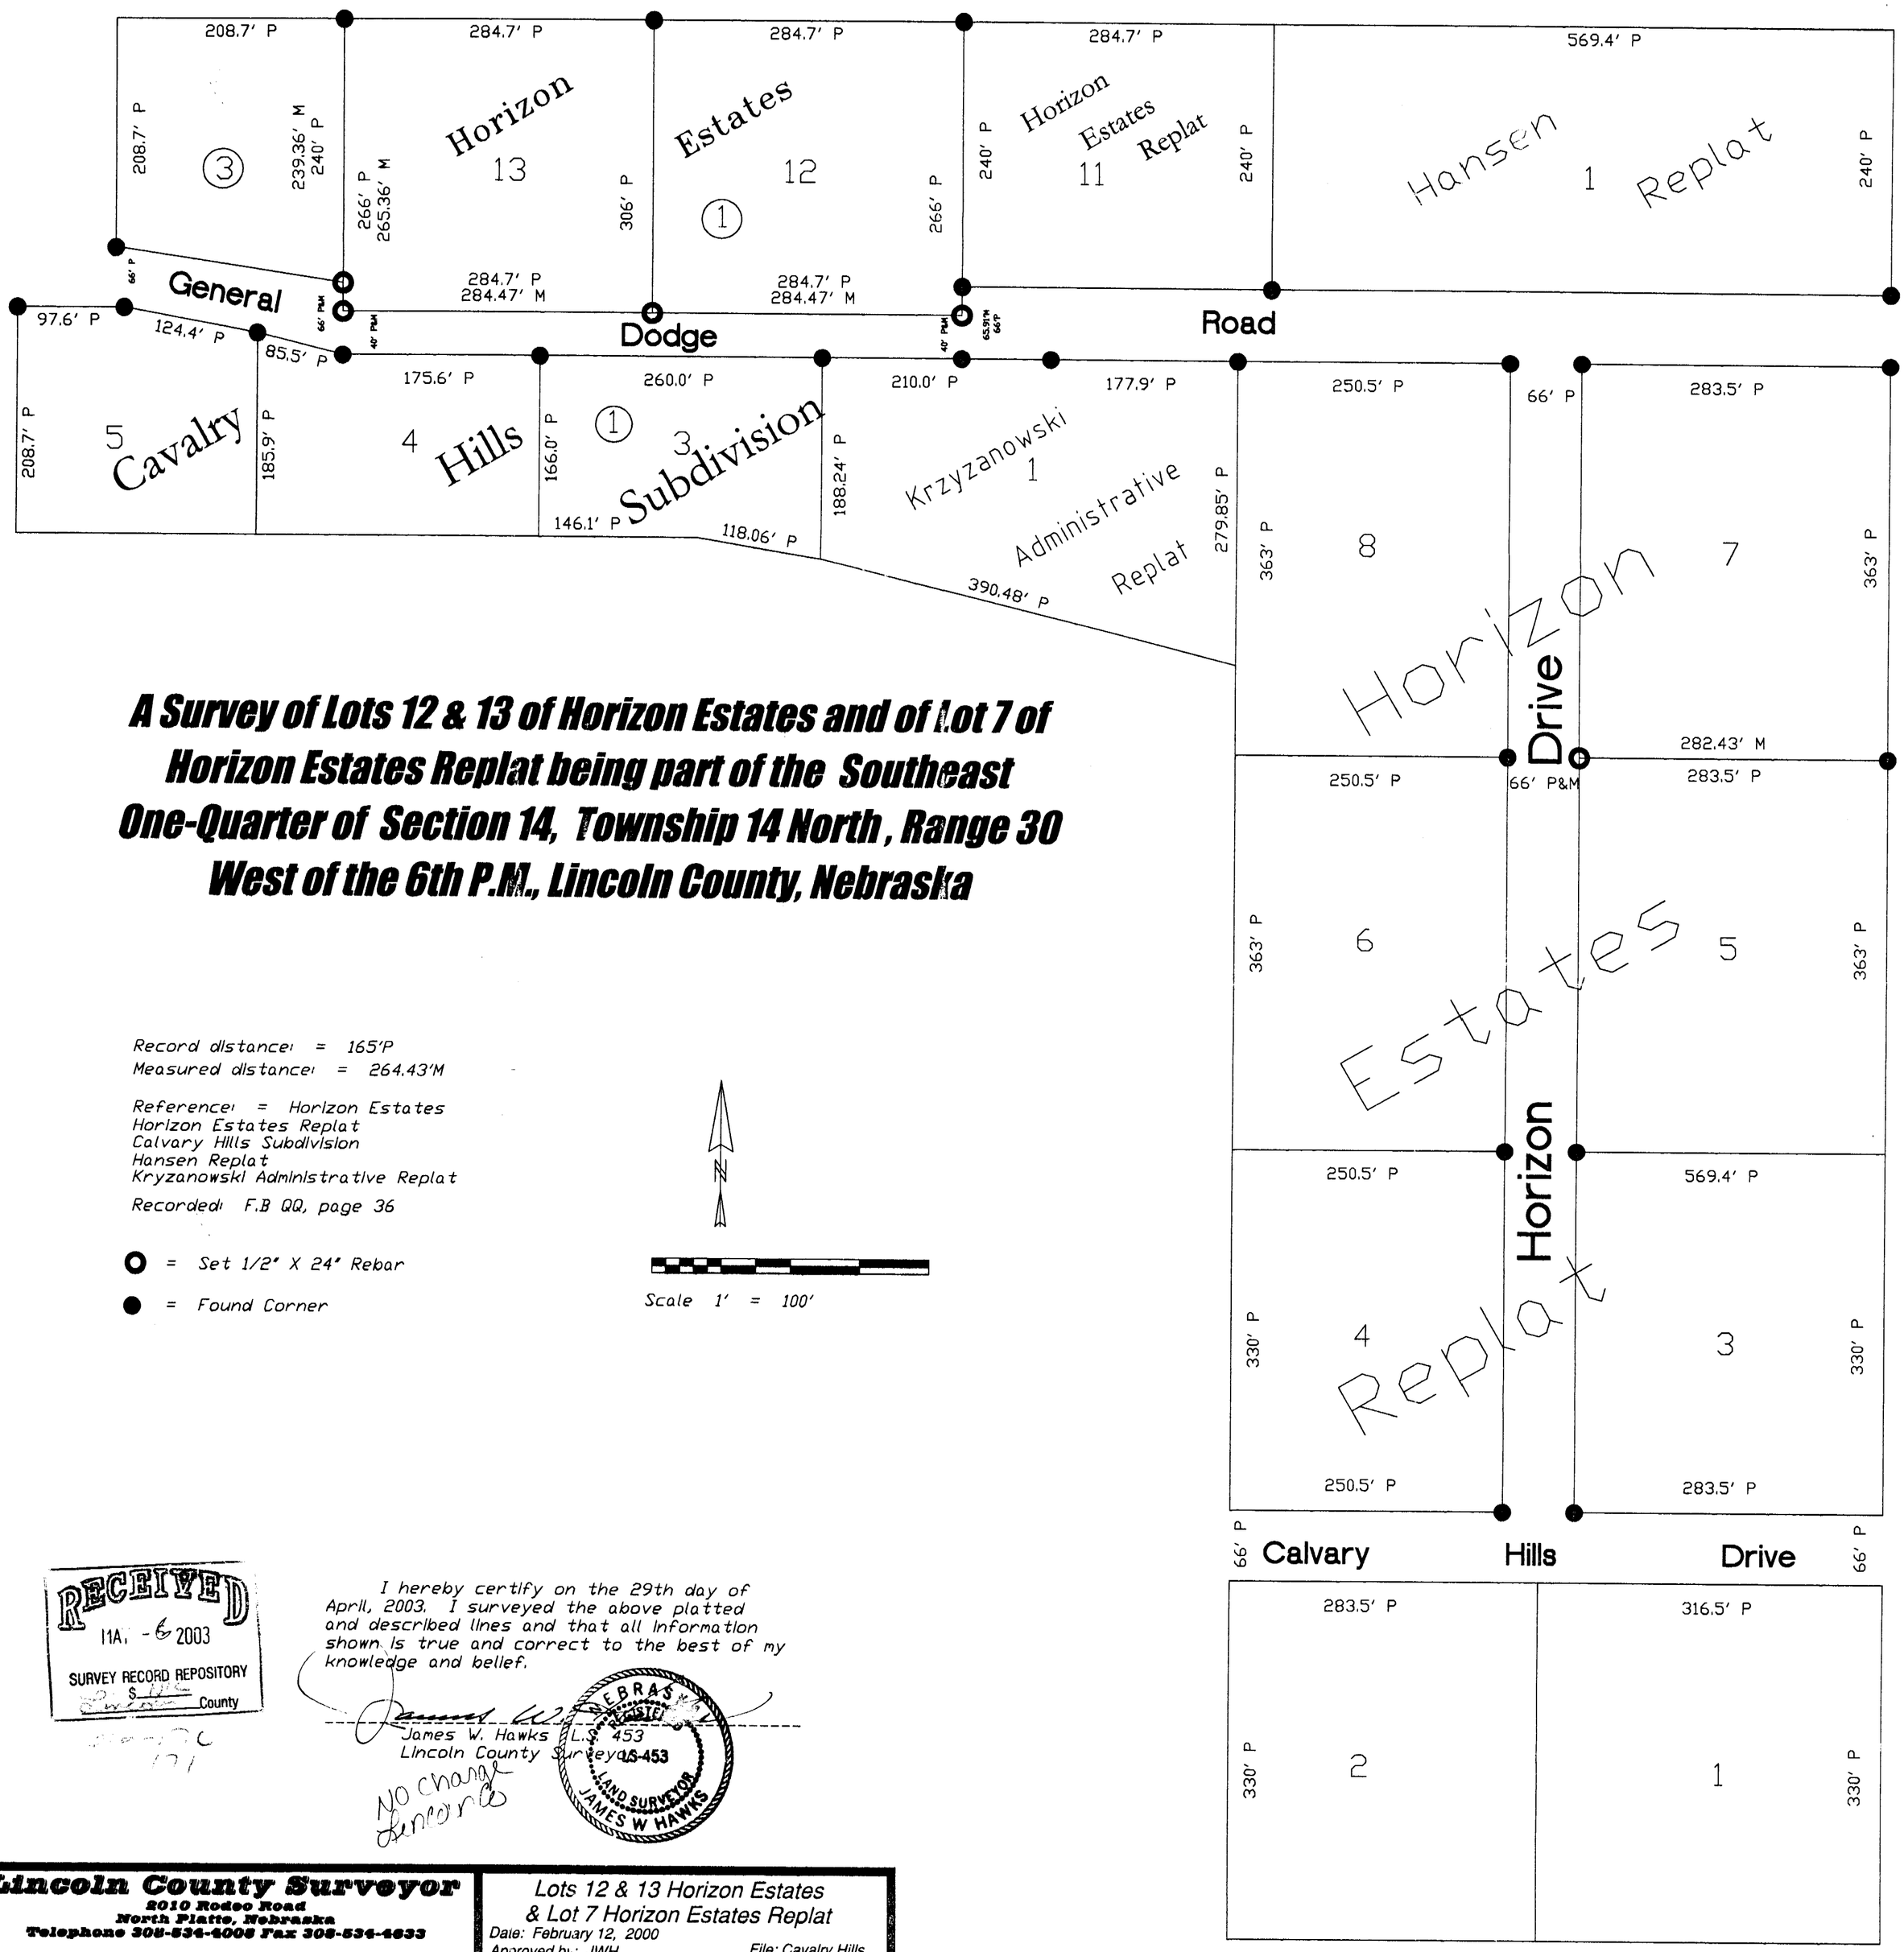

A Survey of Lots 12 & 13 of Horizon Estates and of Lot 7 of Horizon Estates Replat being part of the Southeast One-Quarter of Section 14, Township 14 North, Range 30 West of the 6th P.M., Lincoln County, Nebraska

Record distance: = 165'P
Measured distance: = 264.43'M

Reference: = Horizon Estates
Horizon Estates Replat
Calvary Hills Subdivision
Hansen Replat
Kryzanowski Administrative Replat

Recorded: F.B QQ, page 36

○ = Set 1/2" X 24" Rebar

● = Found Corner

N

Scale 1' = 100'

RECEIVED
MAY - 6 2003
SURVEY RECORD REPOSITORY
$ 10.00
Lincoln County

I hereby certify on the 29th day of April, 2003. I surveyed the above platted and described lines and that all information shown is true and correct to the best of my knowledge and belief.

James W. Hawks L.S. 453
Lincoln County Surveyor

NEBRASKA REGISTERED LS-453 LAND SURVEYOR JAMES W HAWKS

No charge
Lincoln

Lincoln County Surveyor
2010 Rodeo Road
North Platte, Nebraska
Telephone 308-534-4008 Fax 308-534-4633

Lots 12 & 13 Horizon Estates
& Lot 7 Horizon Estates Replat
Date: February 12, 2000
Approved by: JWH
File: Cavalry Hills