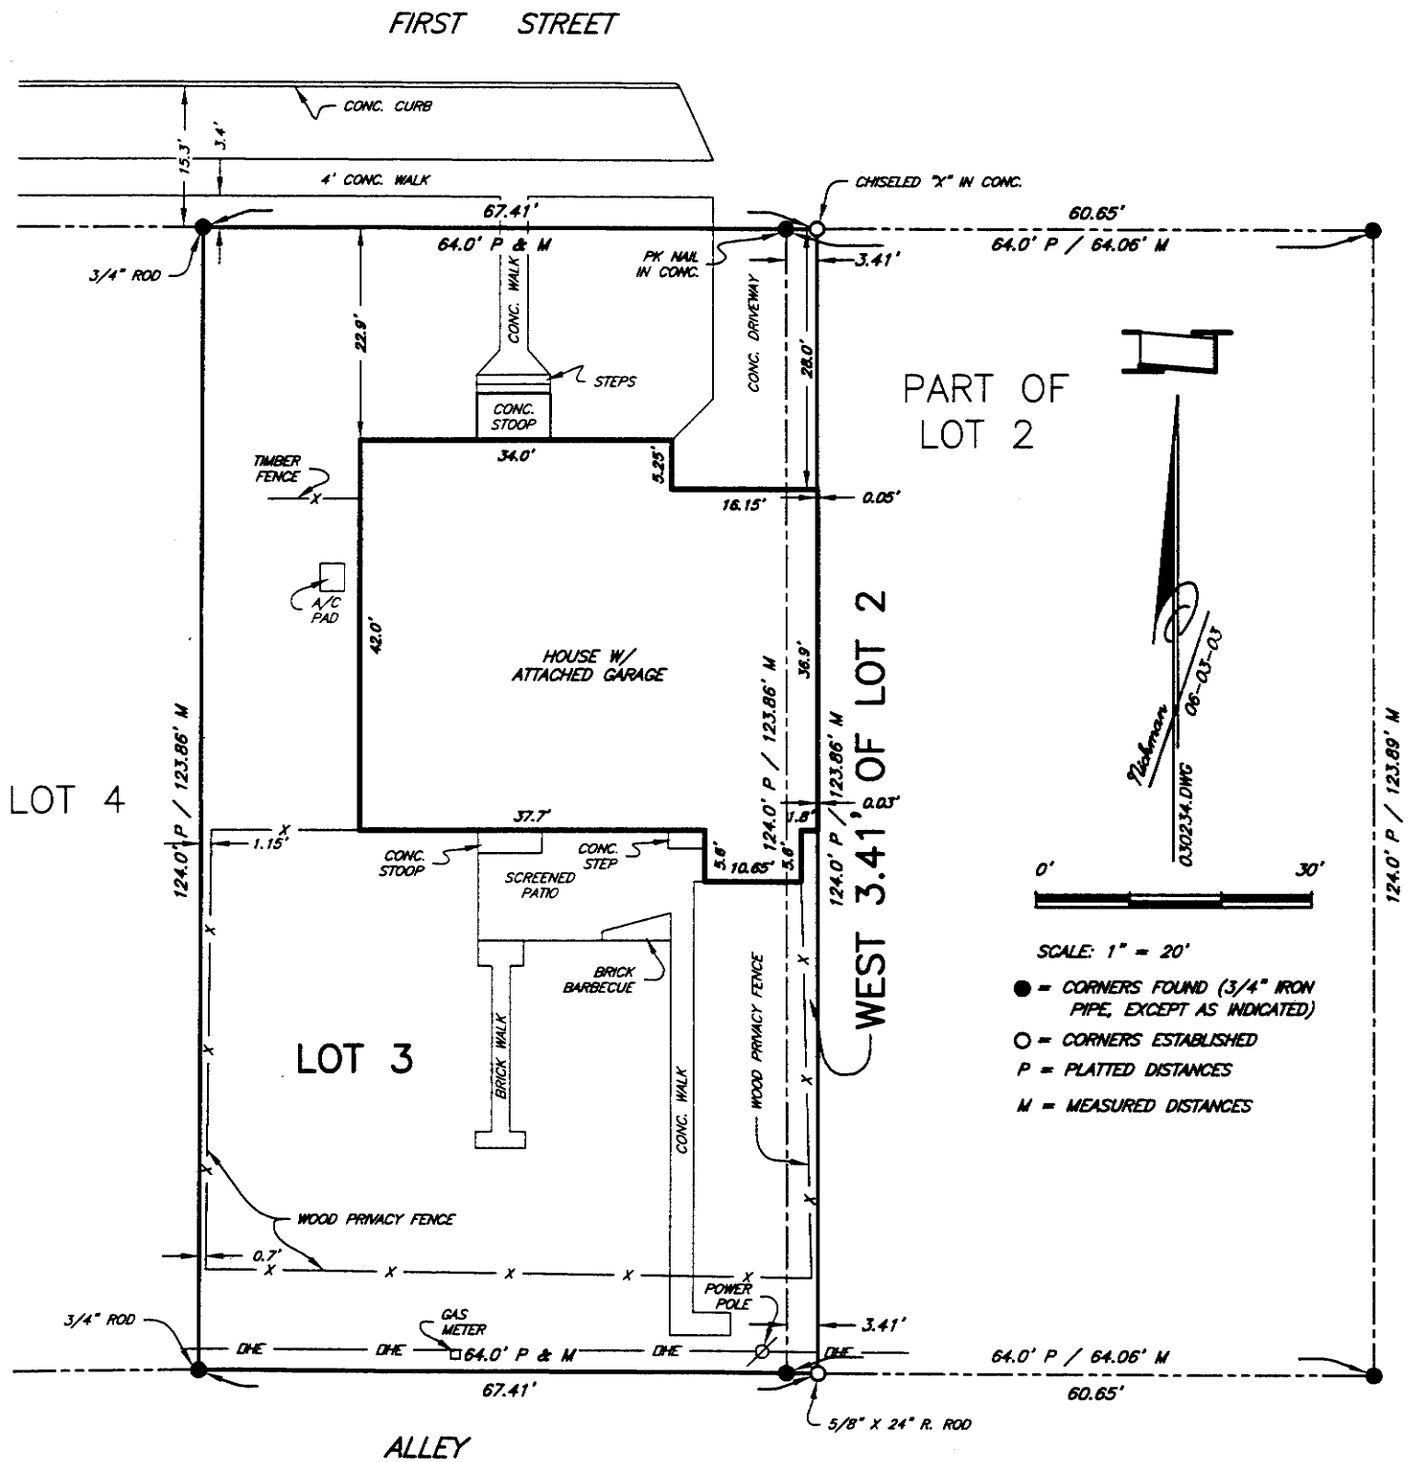

LEGAL DESCRIPTION

Lot Three (3) and the West 3.41 feet of Lot Two (2), McBride's Addition to Minden, Kearney County, Nebraska.

SURVEYOR'S CERTIFICATE

Surveyed by Buffalo Surveying Corporation, May 28, 2003, as shown on the above plat, Jake Ripp, Party Chief, and the buildings and other improvements are located in relationship to the exterior lines of the above described tract as shown on the above plat, and all information shown on the above plat is true and correct to the best of my knowledge and belief.

(S E A L)

NEBRASKA REGISTERED LS-492 LAND SURVEYOR MITCHELL W HUMPHREY

BUFFALO SURVEYING CORPORATION

Mitchell W. Humphrey, President
Nebr. Reg. L.S. No. 492

RECEIVED
JUL - 0 2003
SURVEY RECORD REPOSITORY
Kearney County
617-127