L E G E N D

●	CORNERS FOUND (5/8" REBAR UNLESS NOTED)
○	CORNERS SET (5/8" REBAR)
△	TEMPORARY POINT SET
R	RECORDED DISTANCE
M	MEASURED DISTANCE
OTP	OPEN TOP PIPE

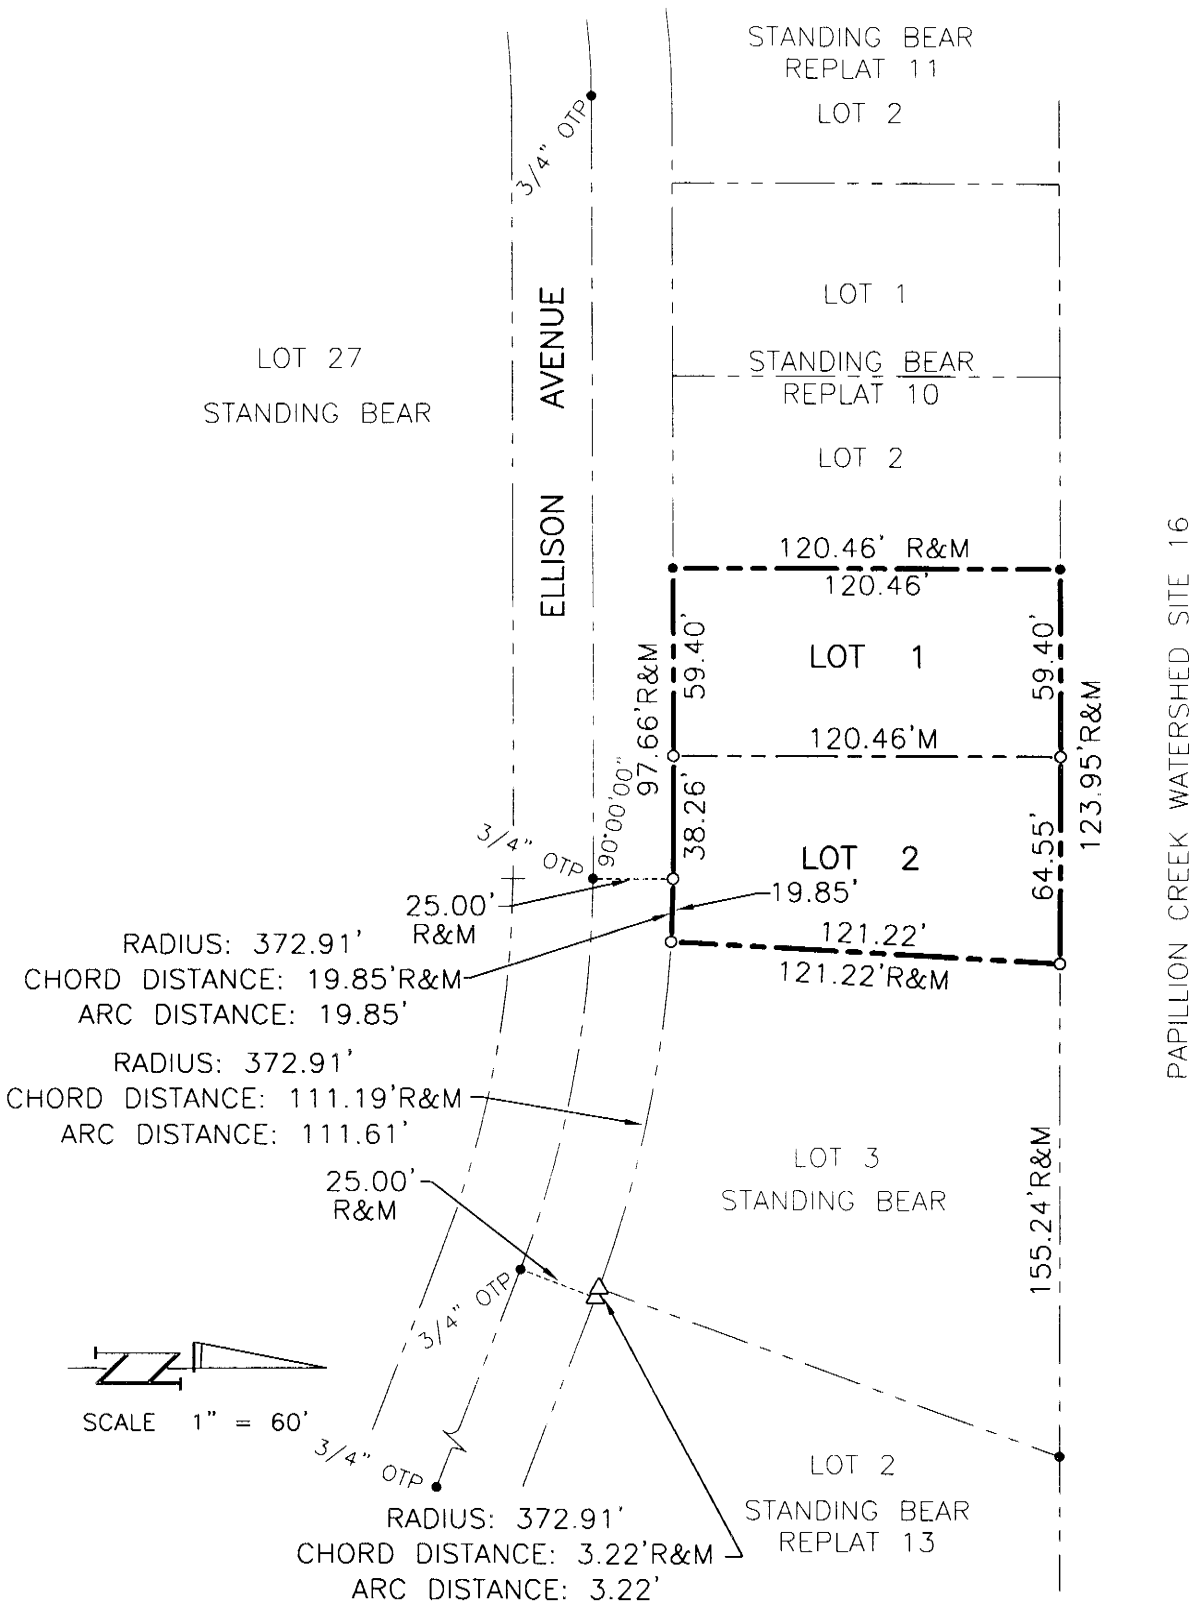

ADDRESS, LOT 1, 13306 ELLISON AVENUE

ADDRESS, LOT 2, 13304 ELLISON AVENUE

BOOK 03-33, PAGE 5

SHEET 2 of 2

EAST CONSTRUCTION TD2 JOB NO. 147-134-48ADM DATE: MAY 21, 2003

THOMPSON, DREESSEN & DORNER, INC., 10836 OLD MILL ROAD, OMAHA, NEBRASKA 68154, 402-330-8860