PROJ. NO. 8557

LOCATION 10205 BROOKSIDE LANE

To The Office of
County Surveyor and Engineer
DOUGLAS COUNTY

LAND SURVEYOR'S CERTIFICATE

I hereby certify that this plat, map, survey or report was made by me or under my direct personal supervision and that I am a duly Registered Land Surveyor under the laws of the State of Nebraska.

Legal Description

THE EAST 10' OF LOT 7, ALL OF LOT 8, THE NORTHWEST TRIANGLE 17.8' OF LOT 9 AND THE IRREGULAR NORTHLY 17.8' OF LOT 10, BLOCK 5, ROCKBROOK, AS SURVEYED, PLATTED, AND RECORDED IN DOUGLAS COUNTY, NEBRASKA

Field Notes

FOUND LOT CORNERS SHOWN. SET REMAINING CORNERS ON LINE AT SHOWN DISTANCES. MEASURED AROUND SURVEY

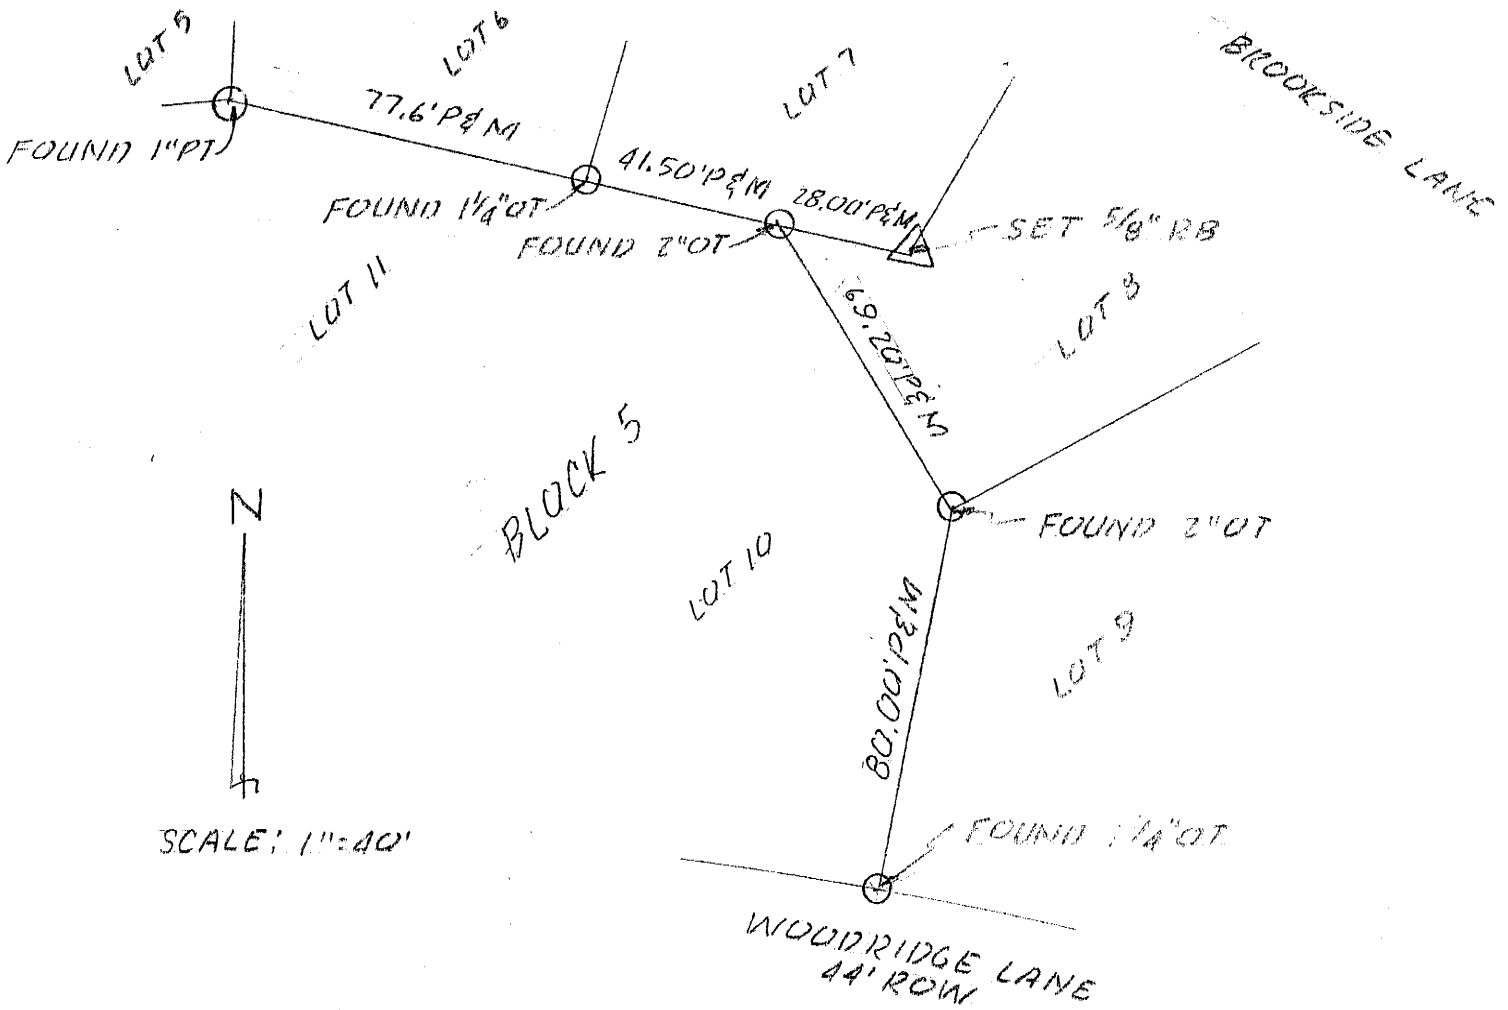

LEGEND
Δ LOT CORNER SET
O LOT CORNER FOUND
P PLATTED DISTANCE
M MEASURED DISTANCE
PT PINCHED TOP PIPE
OT OPEN TOP PIPE
IP IRON PIPE
RB REINFORCING BAR

RECEIVED
OCT 01 2003
SURVEY RECORD REPOSITORY
$ 2.10
Douglas County
632-25

Clarence Roger Carrell
Signature of Land Surveyor
Date 09/05/03 Reg. No. 306

DATE RECEIVED

OFFICIAL ADDRESS

BLDG. PERMIT NO.

CARRELL
& ASSOCIATES, INC.
LAND SURVEYORS & CONSULTANTS
5004 S. 110TH STREET
OMAHA, NEBRASKA 68137
402/331-2333
FAX - 402/331-6077

REGISTERED LAND SURVEYOR
CLARENCE ROGER CARRELL
#LS-306
SEAL
STATE OF NEBRASKA