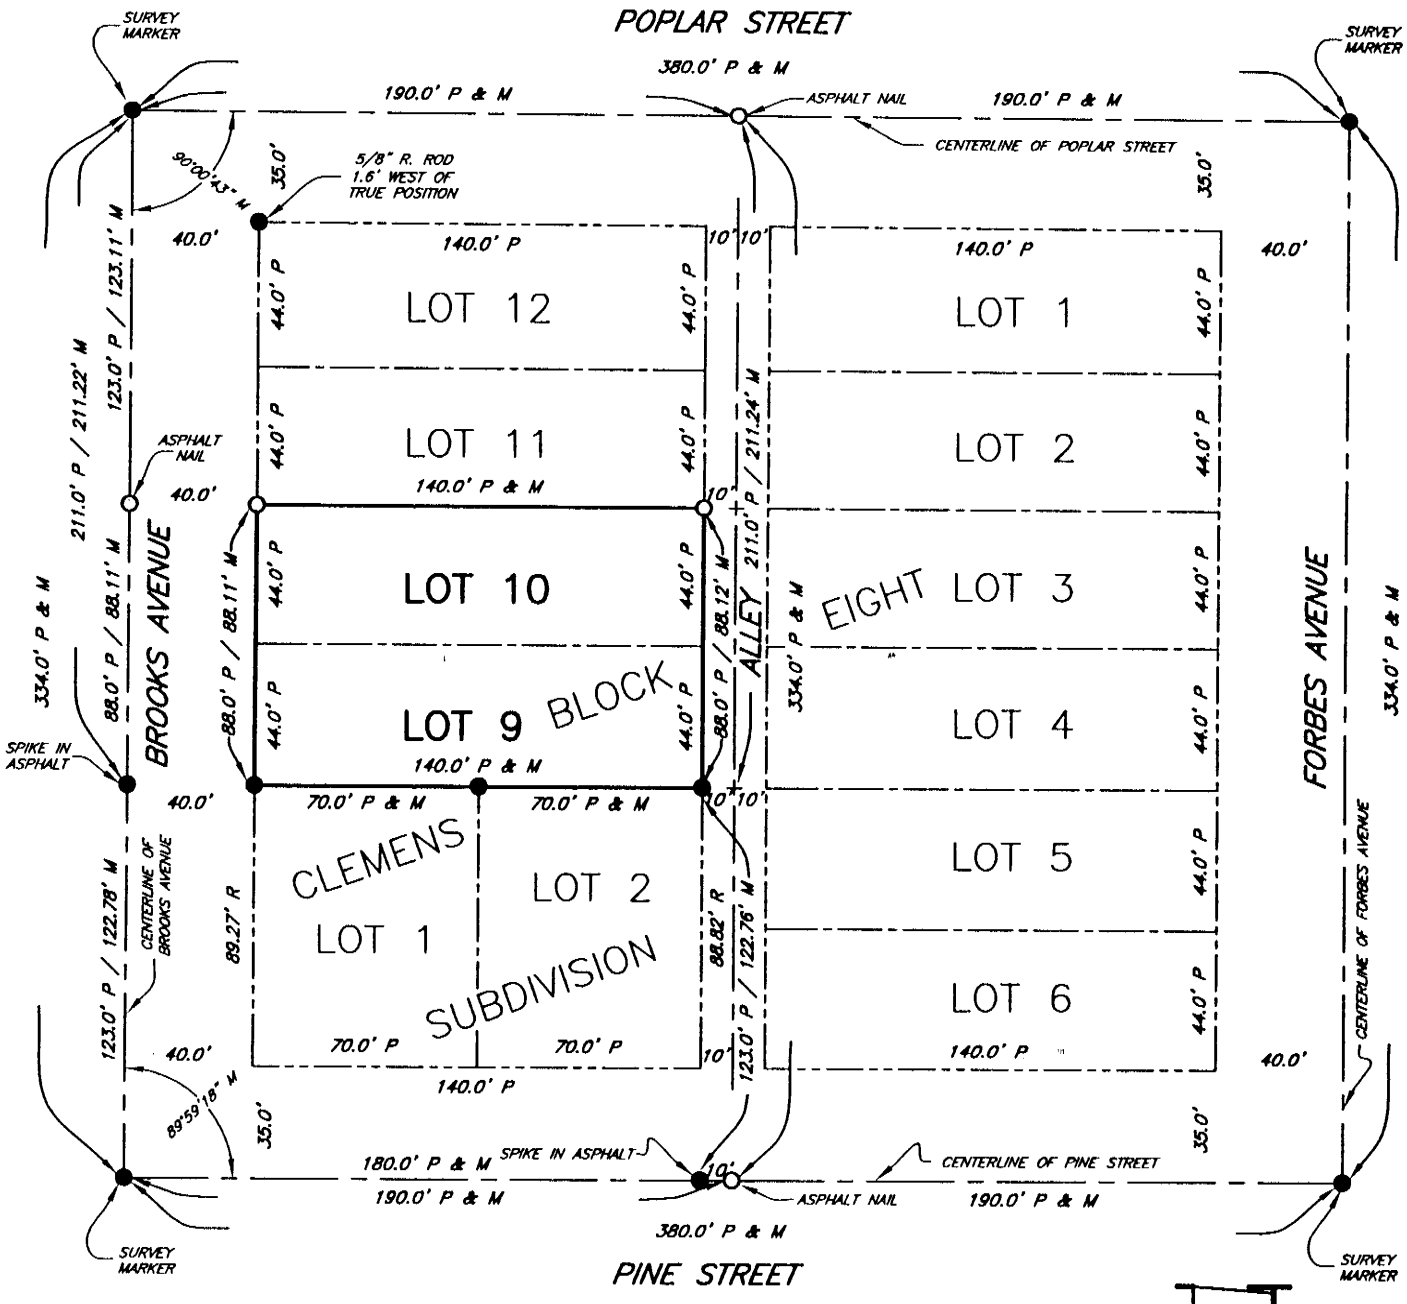

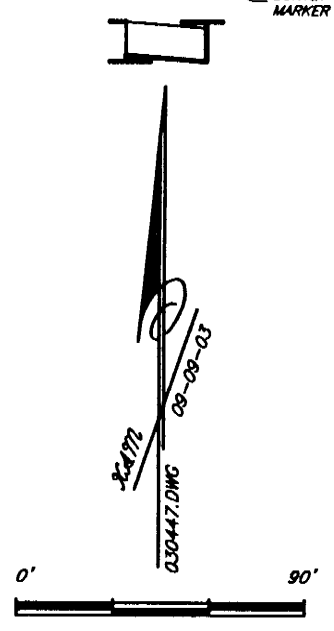

SCALE: 1" = 60'

● = CORNERS FOUND (5/8" R. ROD EXCEPT AS INDICATED)

O = CORNERS ESTABLISHED (5/8" X 24" R. ROD EXCEPT AS INDICATED)

+ = TEMPORARY POINTS

P = PLATTED DISTANCES

M = MEASURED DISTANCES

OCT 1 2003
SURVEY RECORD REPOSITORY

LEGAL DESCRIPTION

Lot Nine (9) and Lot Ten (10), Block Eight (8), First Addition to the Village of Kenesaw, Adams County, Nebraska.

SURVEYOR'S CERTIFICATE

Surveyed by Buffalo Surveying Corporation, September 4, 2003, as shown on the above plat, Rick S. Garvue, Nebr. Reg. L. S. No. 591, Party Chief, and all information shown on the above plat is true and correct to the best of my knowledge and belief.

(S E A L)

NEBRASKA REGISTERED LS-492 LAND SURVEYOR MITCHELL W. HUMPHREY

BUFFALO SURVEYING CORPORATION

Mitchell W. Humphrey, President
Nebr. Reg. L.S. No. 492