FINAL PLAT
FOR
LOTS 1 THROUGH 10, BLOCK 17
PARKLAND ADDITION

AN ADDITION TO THE CITY OF SIDNEY, CHEYENNE COUNTY, NEBRASKA

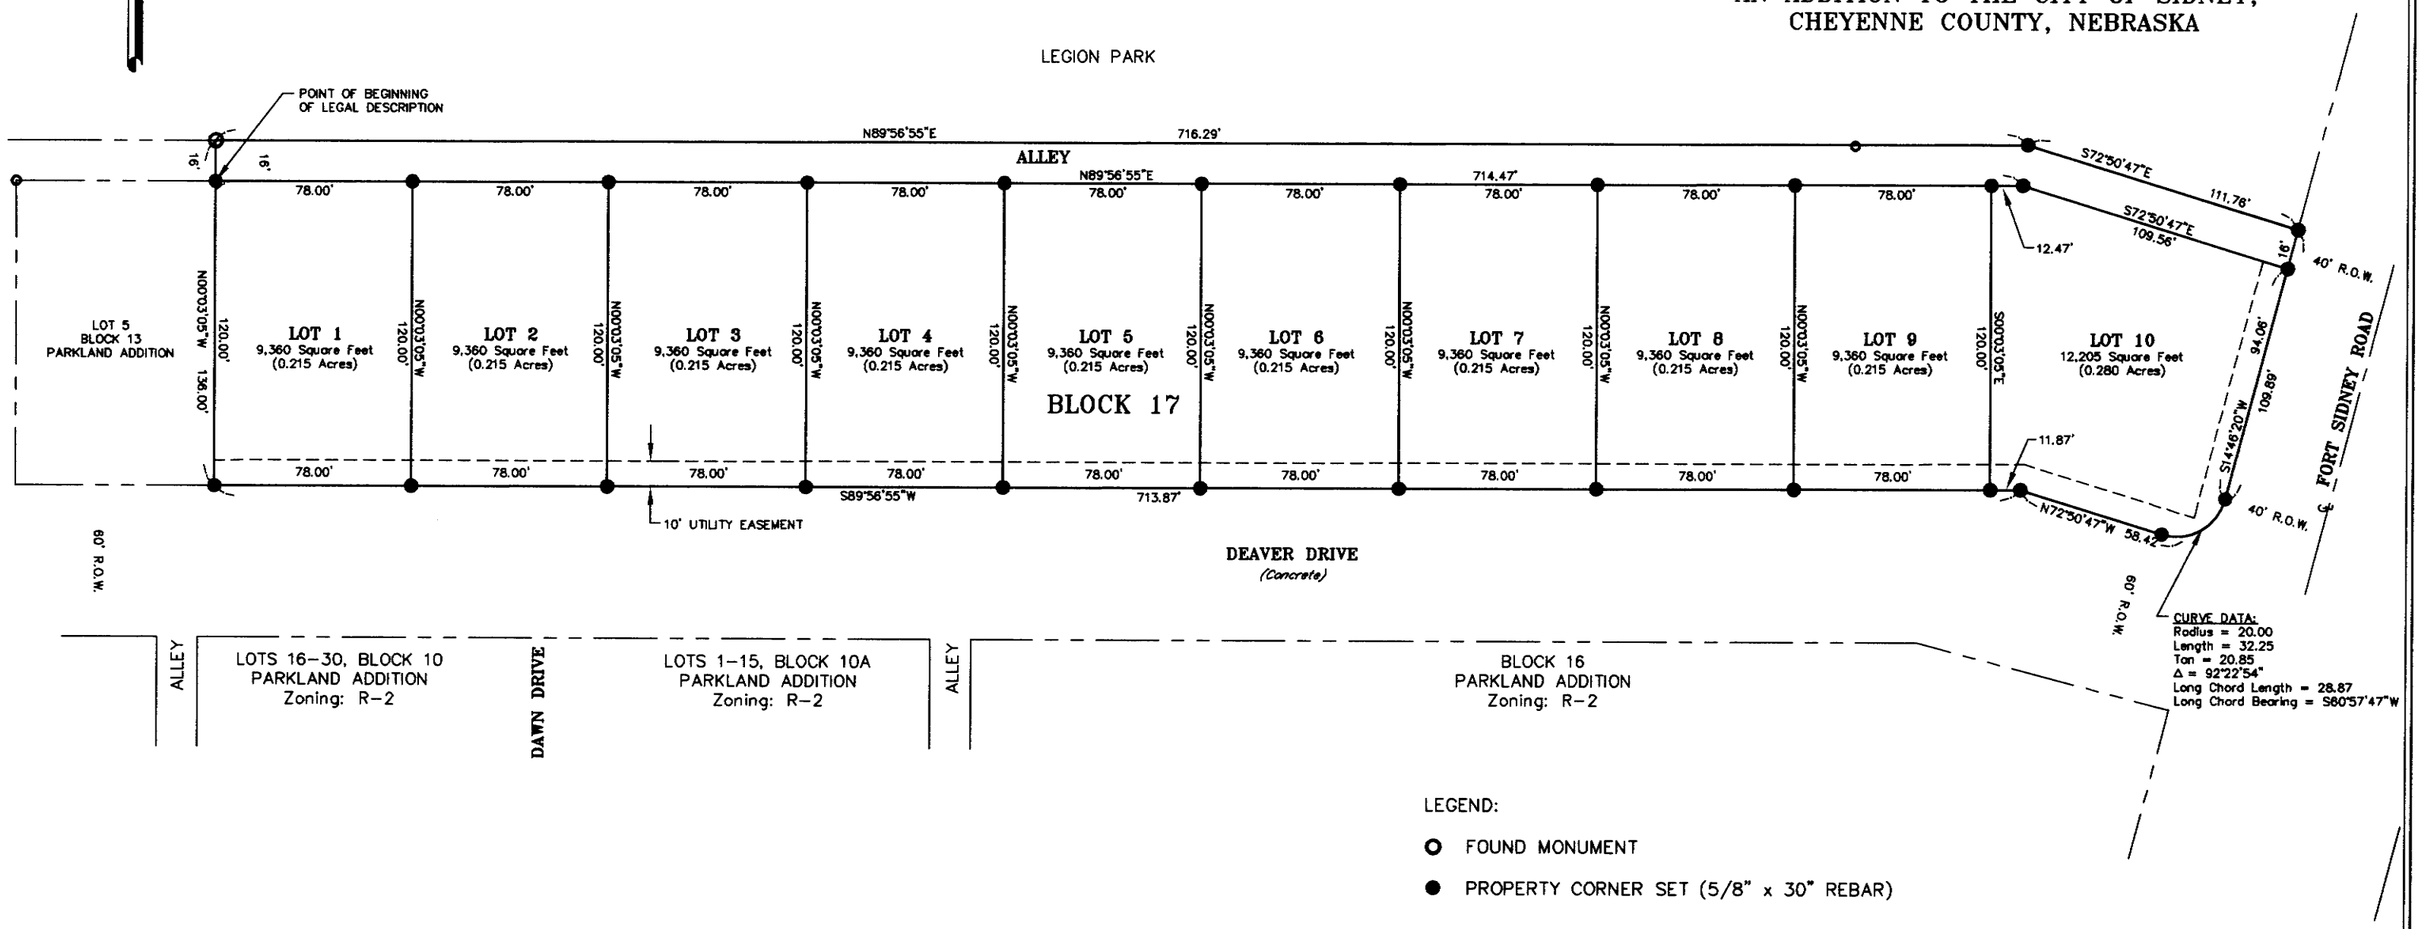

LEGEND:

- ○ FOUND MONUMENT
- ● PROPERTY CORNER SET (5/8" x 30" REBAR)

RECEIVED
NOV - 7 2003
SURVEY RECORD REPOSITORY
$ 50
County
626-137

SCALE: 1" = 60'

0' 30' 60' 120'

Prepared for
PARKLAND ENTERPRISES INC.
ORVILLE FILSINGER, PRESIDENT
1332 23rd AVENUE
Sidney, Nebraska 69162
(308)-254-4115

Prepared by
Baker & Associates, Inc.
Engineers Planners Consultants
Scottsbluff, Nebraska
September, 2003

AutoCAD File: 6015-001 Final Plat.Dwg