Survey in Block 1, Herren's Addtion to the Village of Harrison, Sioux County, Nebraska.

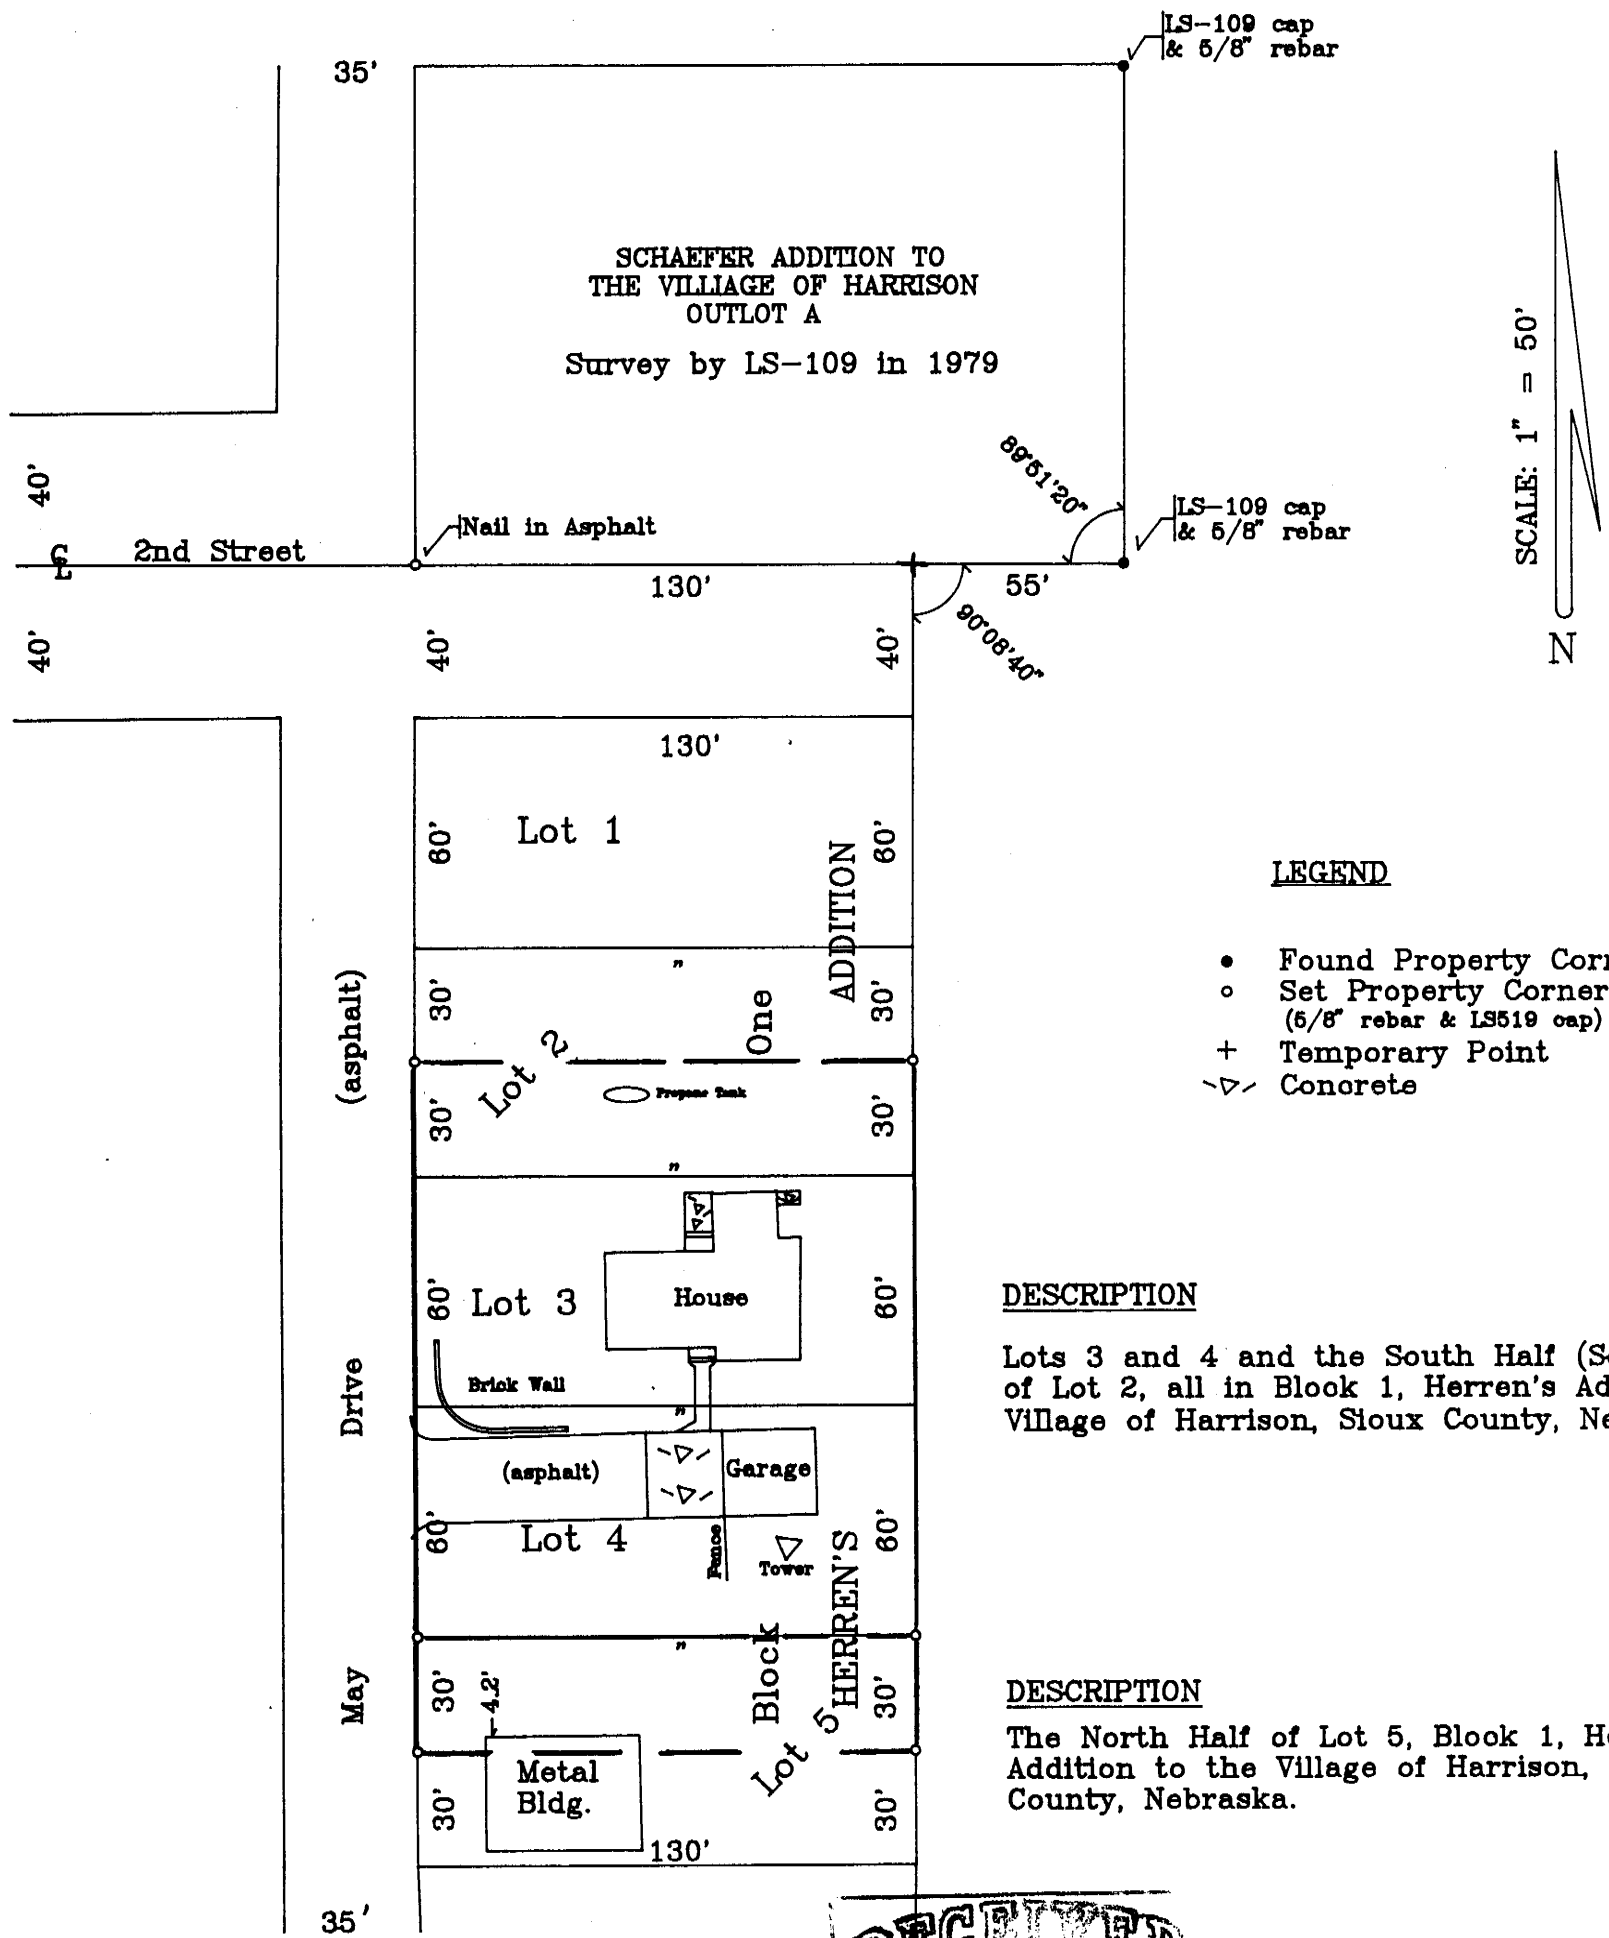

LEGEND

- • Found Property Corner
- ∘ Set Property Corner (5/8" rebar & LS519 cap)
- + Temporary Point
- Concrete

DESCRIPTION

Lots 3 and 4 and the South Half (South 30 feet) of Lot 2, all in Block 1, Herren's Addition to the Village of Harrison, Sioux County, Nebraska.

DESCRIPTION

The North Half of Lot 5, Block 1, Herren's Addition to the Village of Harrison, Sioux County, Nebraska.

RECEIVED
JAN 09 2004
SURVEY RECORD REPOSITORY
$ 2.50
Sioux County
643-342

SURVEYOR'S CERTIFICATE

This is to certify that on December 15, 2003, I completed a survey as shown and based on deed records. All distances were measured by Total Station and/or 100' tape. I found 5/8" rebar with LS 109 caps and set 5/8" rebar and LS 519 caps.

This survey was performed at the request of USDA Rural Development, Scottsbluff, NE., for their client Chad Bannan.

NEBRASKA REGISTERED LS-519 LAND SURVEYOR ALAN M. CURD

Alan M. Curd
LS 519

F.B. 146

Harrison, NE 12/15/03