NEBRASKA CITY UTILITIES
088-017

A SURVEY PLAT OF TRACT B OF BYRNE'S SUBDIVISION OF LOT 4 & ALL OF LOT 3, BLOCK B, EDGEWOOD ADDITION TO NEBRASKA CITY, OTOE COUNTY, NEBRASKA

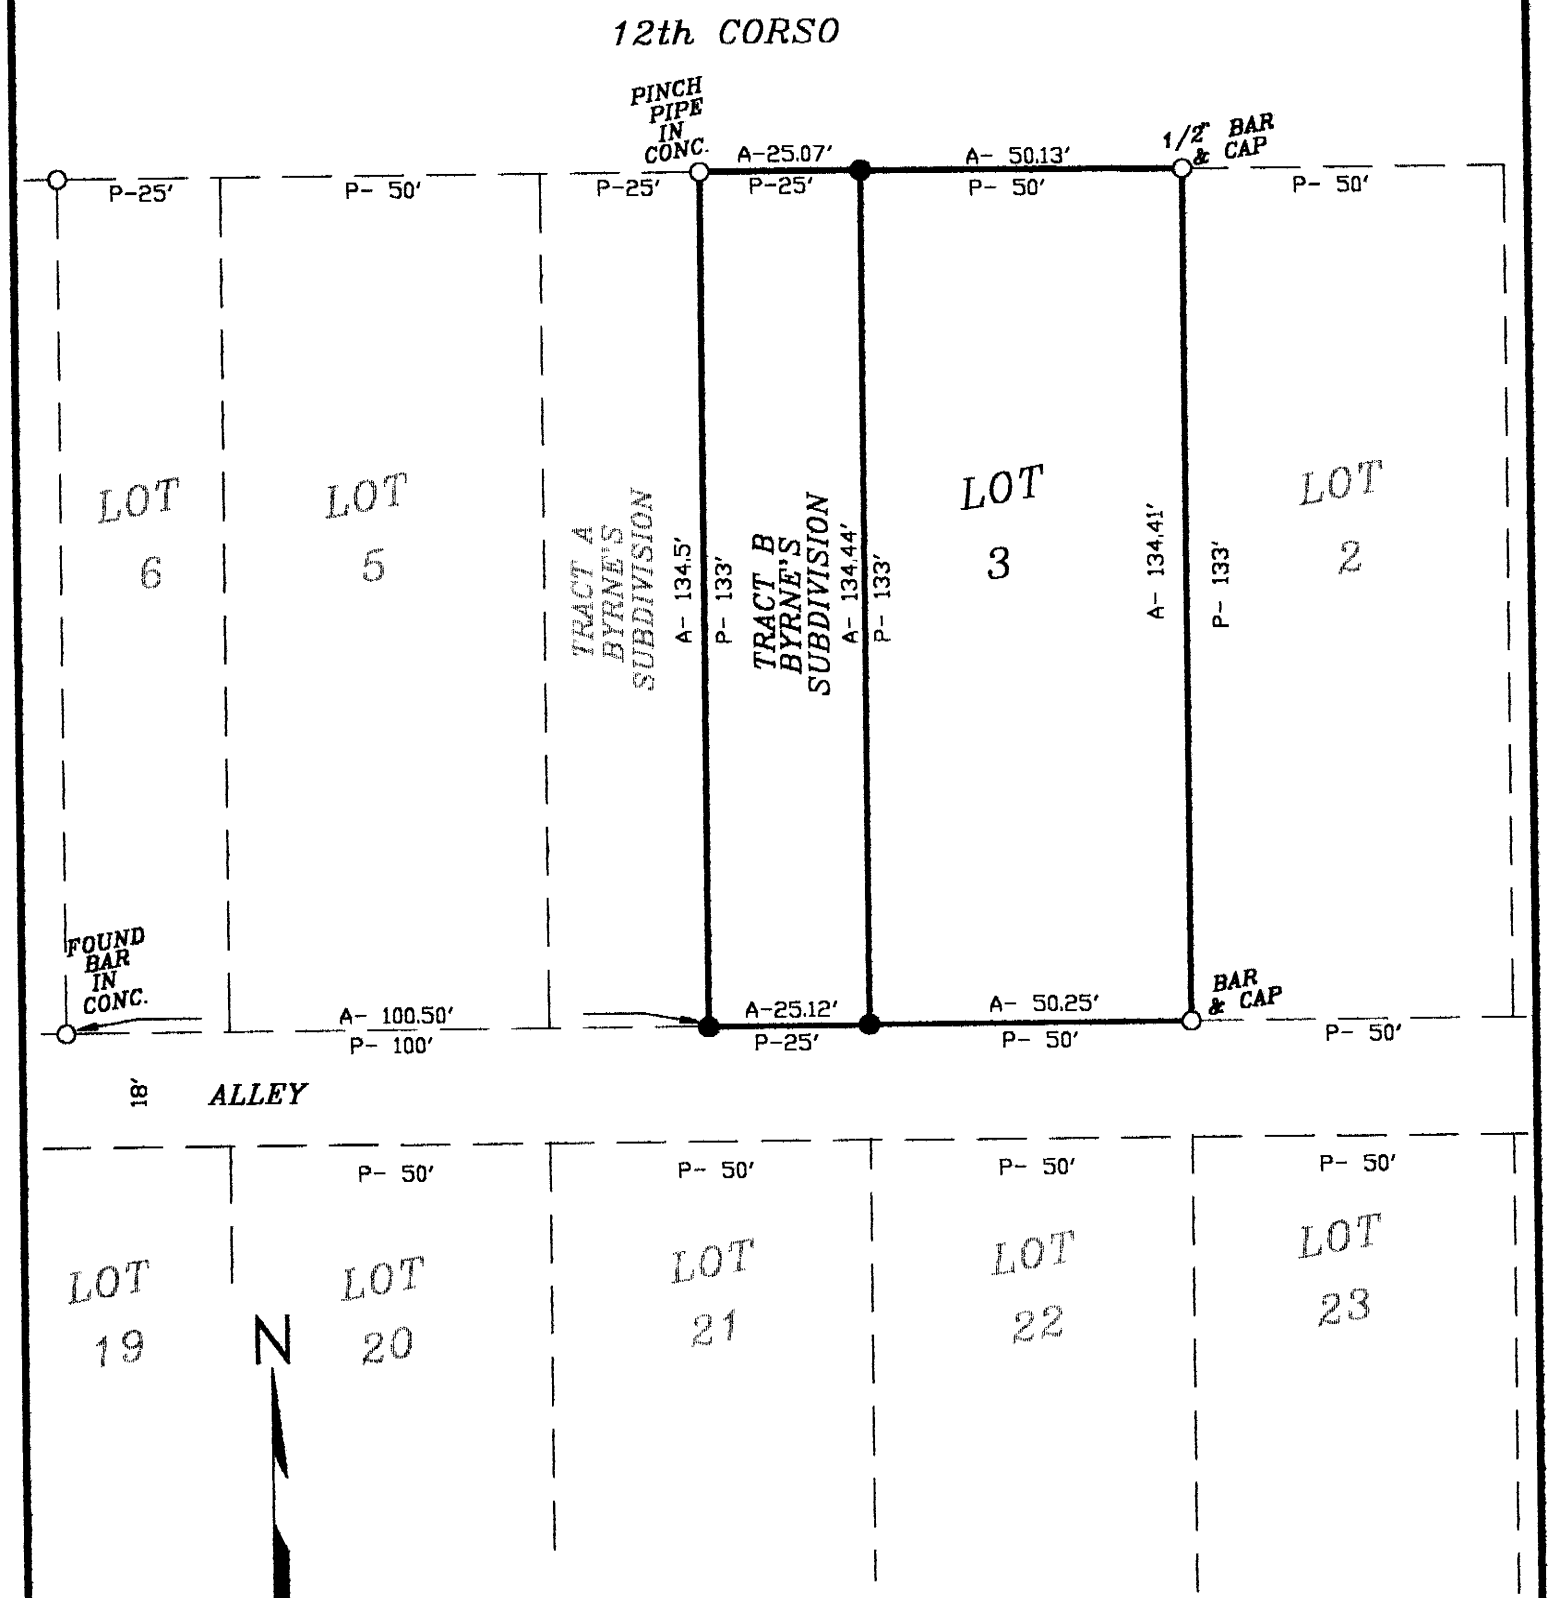

SCALE: 1" = 30'

O FOUND CORNER
SET 1/2" BAR & L.S. CAP
P- PLAT DISTANCE
A- ACTUAL DISTANCE

0 revisions

SURVEYOR'S CERTIFICATE

I do hereby certify that, under my personal supervision, this survey plat was prepared from an actual survey completed this 13th day of December, 2003, and is correct to the best of my knowledge.

NEBRASKA REGISTERED LS-391 LAND SURVEYOR DAVID L. SCHMITZ

RECEIVED
APR 27 2004
SURVEY RECORD REPOSITORY
$ 2.50
OTOE County
057-529
530

David L. Schmitz, REGIST. LAND SURVEYOR
Nebraska Reg. No. 391

SCHMITZ
LAND
SURVEYING, INC.
406 PINEWOOD DRIVE
NEBRASKA CITY, NE
(402) 873-5907/9548

DRAWN BY Charles Vogt