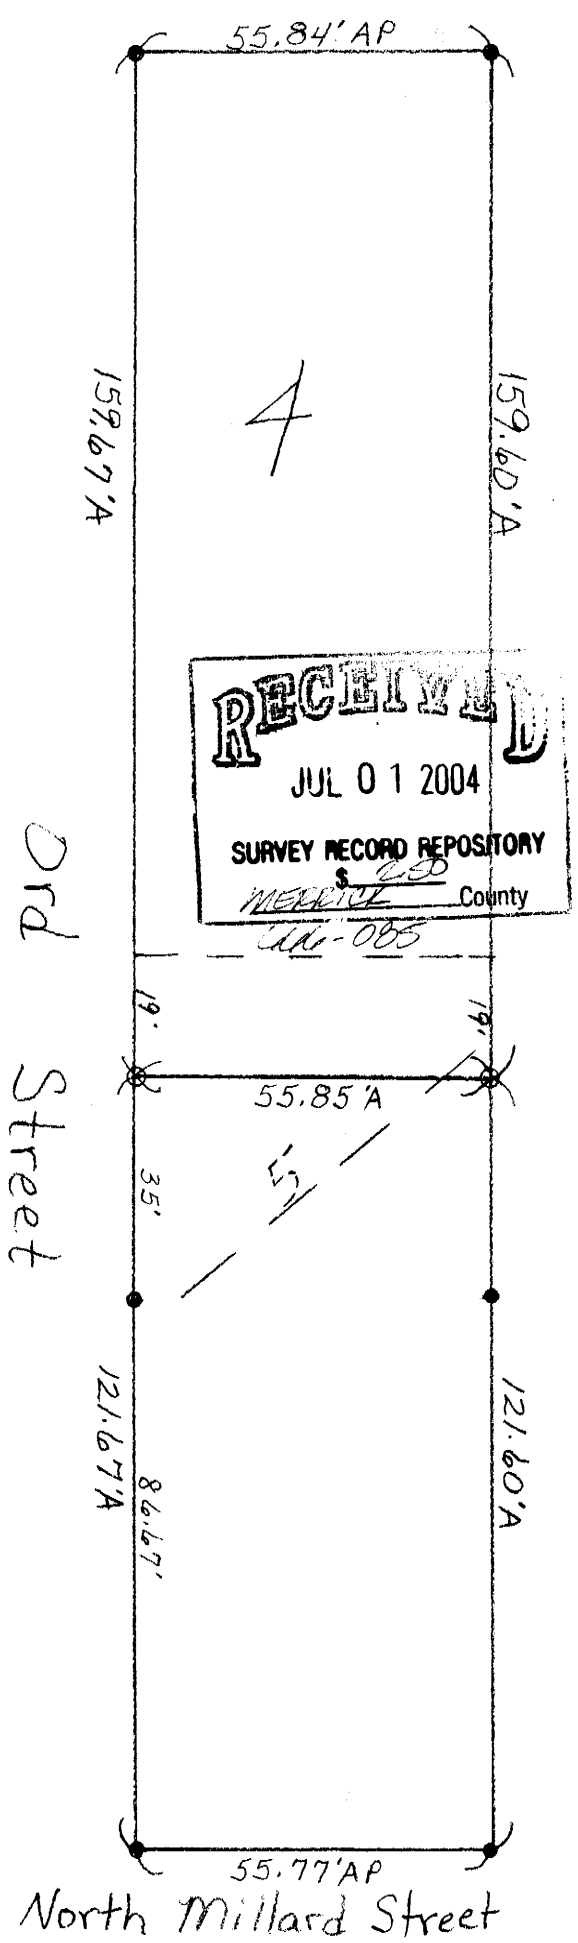

Scale 1" = 30 feet

● = Indicates corners found

O = Indicates 1" pipe placed

A = Indicates actual measured distance

P = Indicates platted distance

RECEIVED
JUL 01 2004
SURVEY RECORD REPOSITORY
$ 2.00
MERRICK County
Tax-085

DESCRIPTION

All Lot Four (4) and the North Nineteen (19) feet of Lot Five (5), Block Sixteen (16), County Clerk's Subdivision in the Village of Clarks, Merrick County, Nebraska.

- - - and - - -

Part of Lot Five (5), Block Sixteen (16), County Clerk's Subdivision in the Village of Clarks, Merrick County, Nebraska, more particularly described as follows:

Beginning at the Southeast corner of said Lot Five (5); thence Southwesterly along and upon the South line of said Lot Five (5) for a distance of Fifty-Five and Seventy-Seven Hundredths (55.77) feet to the Southwest corner of said Lot Five (5); thence Northwesterly along and upon the West line of said Lot Five (5) for a distance of One Hundred Twenty-One and Seventy-Six Hundredths (121.67) feet; thence Northeasterly for a distance of Fifty-Five and Eighty-Five Hundredths (55.85) feet to a point on the East line of said Lot Five (5); thence Southeasterly along and upon the East line of said Lot Five (5) for a distance of One Hundred Twenty-One and Sixty Hundredths (121.60) feet to the point of beginning.

State of Nebraska, Merrick County, Filed for Record
December 18, 03 at 8:37 O'clock A M
Recorded in Book 9 of Plat Page 347
Merrick County Clerk Gloria Boekemeier

SURVEYOR'S CERTIFICATE

County of Merrick)
State of Nebraska) s.s.

I hereby certify that I have surveyed and staked as shown on the above plat, and that the measurements as shown are true and correct to the best of my knowledge and belief.

Jimmie L. Graves, L.S. No. 389
County Surveyor

NEBRASKA REGISTERED LS-389 SURVEYOR JIMMIE LEE GRAVES

December 18, 2003

608323