SURVEY RECORD

RON JECHA

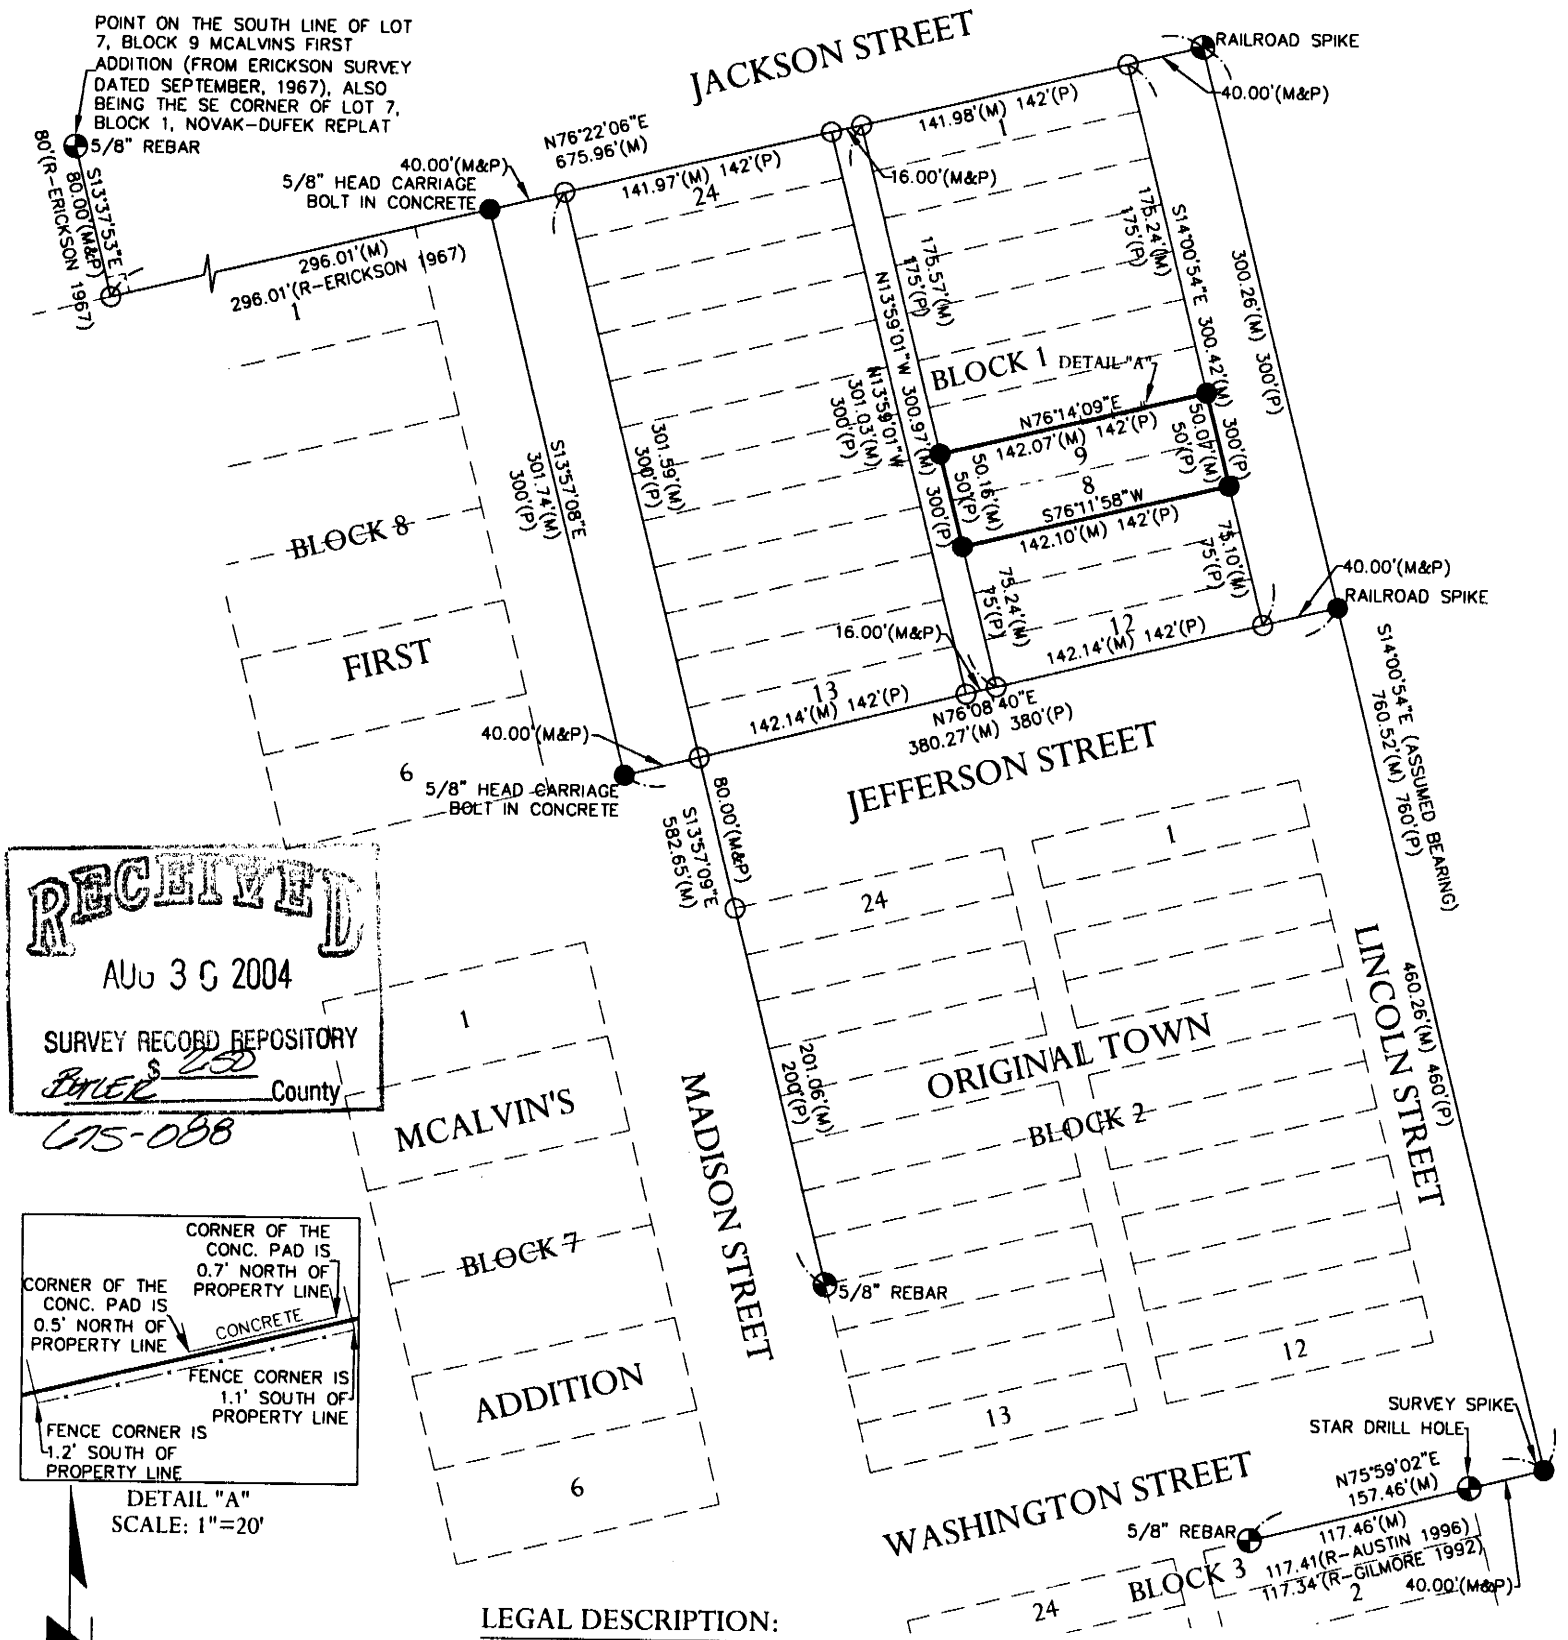

RECEIVED
AUG 3 0 2004
SURVEY RECORD REPOSITORY
BUTLER County
675-088

DETAIL "A"
SCALE: 1"=20'

NOTE: ALL BEARINGS ARE ASSUMED.

LEGEND

- ⊕ MONUMENT FOUND
- ● MONUMENT SET
- O TEMPORARY POINT
- D DEEDED DISTANCE
- G GOVERNMENT DISTANCE
- M MEASURED DISTANCE
- P PLATTED DISTANCE
- R RECORDED DISTANCE

DATE	7/27/04
SCALE	1"=100'
DRAWN	AJG
JOB NO.	166SU3
FIELD BOOK	BRAINARD #11
FIELD WORK	BF/CP
SHEET	1 OF 1
FILE NO.	

JEO Consulting Group, Inc.
CORPORATE OFFICE
402/443-4661
P.O. BOX 207
WAHOO, NEBRASKA
68066
BRANCH OFFICES
NEBRASKA CITY, NE 402/873-6766
HASTINGS, NE 402/462-5657
NORFOLK, NE 402/371-6416
LINCOLN, NE 402/488-3040
CARROLL, IA 712/792-9711
NEW RICHMOND, WI 715/246-4319
http://www.jeo.com

LEGAL DESCRIPTION:

LOTS 8 AND 9, BLOCK 1, ORIGINAL TOWN, TO THE VILLAGE OF BRAINARD, BUTLER COUNTY, NEBRASKA.

SURVEYOR'S REPORT:

THIS SURVEY WAS PERFORMED AT THE REQUEST OF RON JECHA. THE PURPOSE OF THIS SURVEY WAS TO ESTABLISH THE PERIMETER OF LOTS 8 AND 9, BLOCK 1, ORIGINAL TOWN, TO THE VILLAGE OF BRAINARD, BUTLER COUNTY, NEBRASKA.
EXISTING MONUMENTS OF RECORD WERE FOUND AT LOCATIONS SHOWN ON THIS PLAT. ALL MONUMENTS FOUND ARE DESCRIBED ON THIS PLAT. ALL MONUMENTS SET ARE 5/8 INCH BY 24 INCH REBARS WITH PLASTIC CAP STAMPED "L.S. 588", UNLESS NOTED OTHERWISE.
ALL LINES WERE PRODUCED AND ANGLES AND DISTANCES MEASURED WITH A SOKKIA SET 3BII ELECTRONIC TOTAL STATION, SERIAL NUMBER 33872, AND A 100 FOOT STEEL TAPE.

SURVEYOR'S CERTIFICATE:

I HEREBY CERTIFY THAT THIS PLAT OF A SURVEY WAS MADE BY ME OR UNDER MY SUPERVISION AND IS TRUE AND ACCURATE TO THE BEST OF MY KNOWLEDGE, AND THAT I AM A DULY REGISTERED LAND SURVEYOR UNDER THE LAWS OF THE STATE OF NEBRASKA.

8/05/2004
BRIAN J. FORAL, LS 588

NEBRASKA REGISTERED LS-588 LAND SURVEYOR BRIAN J. FORAL