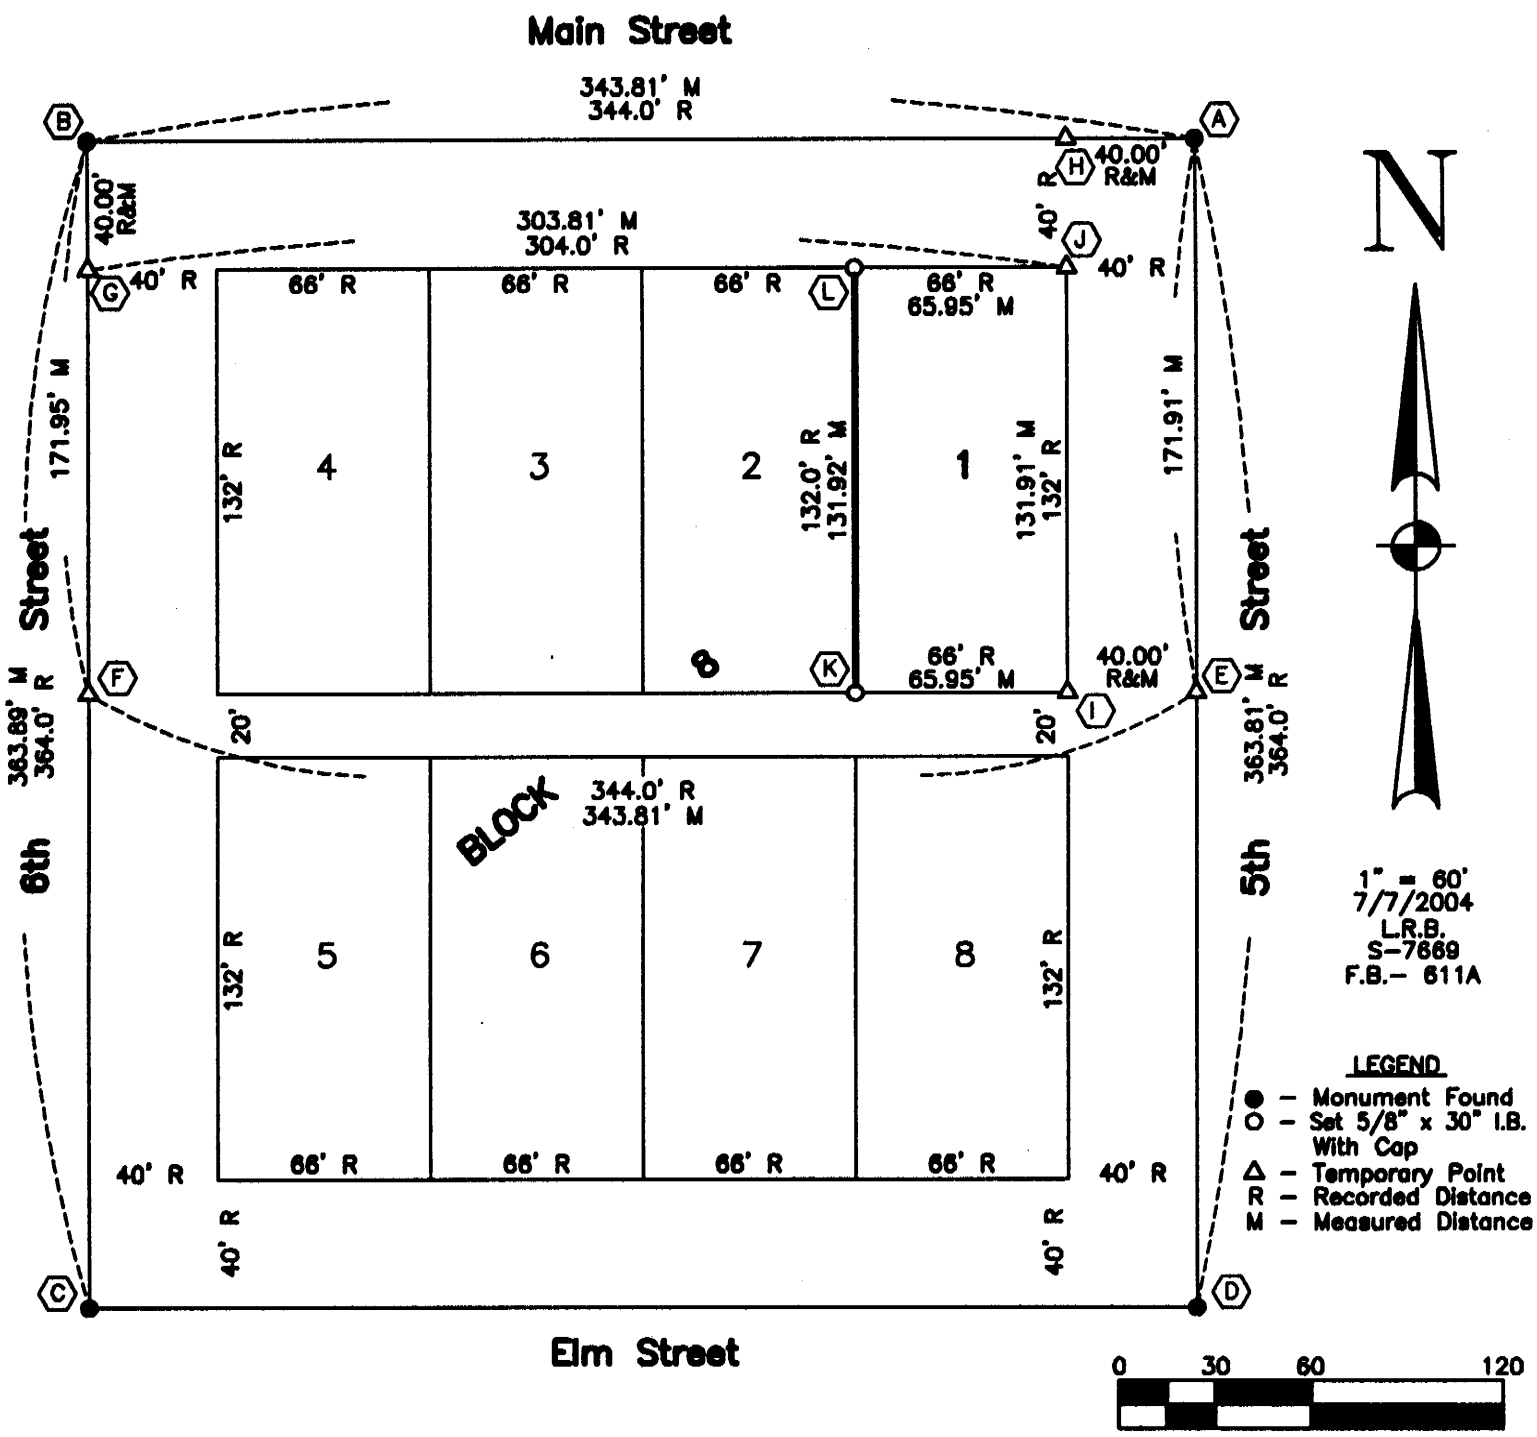


This plat was prepared at the request of Mr. Tom Petznick, Humphrey, Nebraska.

## FIELD NOTES

At "A" and "B", found 1" star drill holes in concrete. At "C" and "D", found 1/2" iron pipe flush with brick. At "E", set temporary point on line "A-D" at proportionate measurement. At "F", set temporary point on line "B-C" at proportionate measurement. At "G", set temporary point on line "B-C", 40.00' south of "B". At "H", set temporary point on line "A-B", 40.00' west of "A". At "I", set temporary point on line "E-F", 40.00' west of "E". At "J", set temporary point on line "H-I", 40.00' south of "H". At "K", set point on line "I-F" at proportionate measurement. At "L", set point on line "J-G" at proportionate measurement.

## DESCRIPTION

The west line of Lot 1, Block 8, Ottis 3rd Addition to the City of Humphrey, Platte County, Nebraska.

## SURVEYOR'S CERTIFICATE

I, Brian D. Benck, a registered surveyor of the State of Nebraska, hereby certify that this survey was made by me on July 2, 2004; that all dimensions are in feet and are correct to the best of my knowledge and belief.

NEBRASKA REGISTERED LS-536 LAND SURVEYOR BRIAN D. BENCK

Brian D. Benck

Brian D. Benck, Nebraska L.S. #536
GILMORE & ASSOCIATES, INC.

RECEIVED
SEP 01 2004
SURVEY RECORD REPOSITORY
PLATTE County
$ 2.50
675-137