SHERRI STRAW
1153-001

A SURVEY PLAT OF
LOTS 5, 6, 7 & 8, BLOCK 9, CARTER'S ADDITION TO AVOCA, CASS COUNTY, NEBRASKA

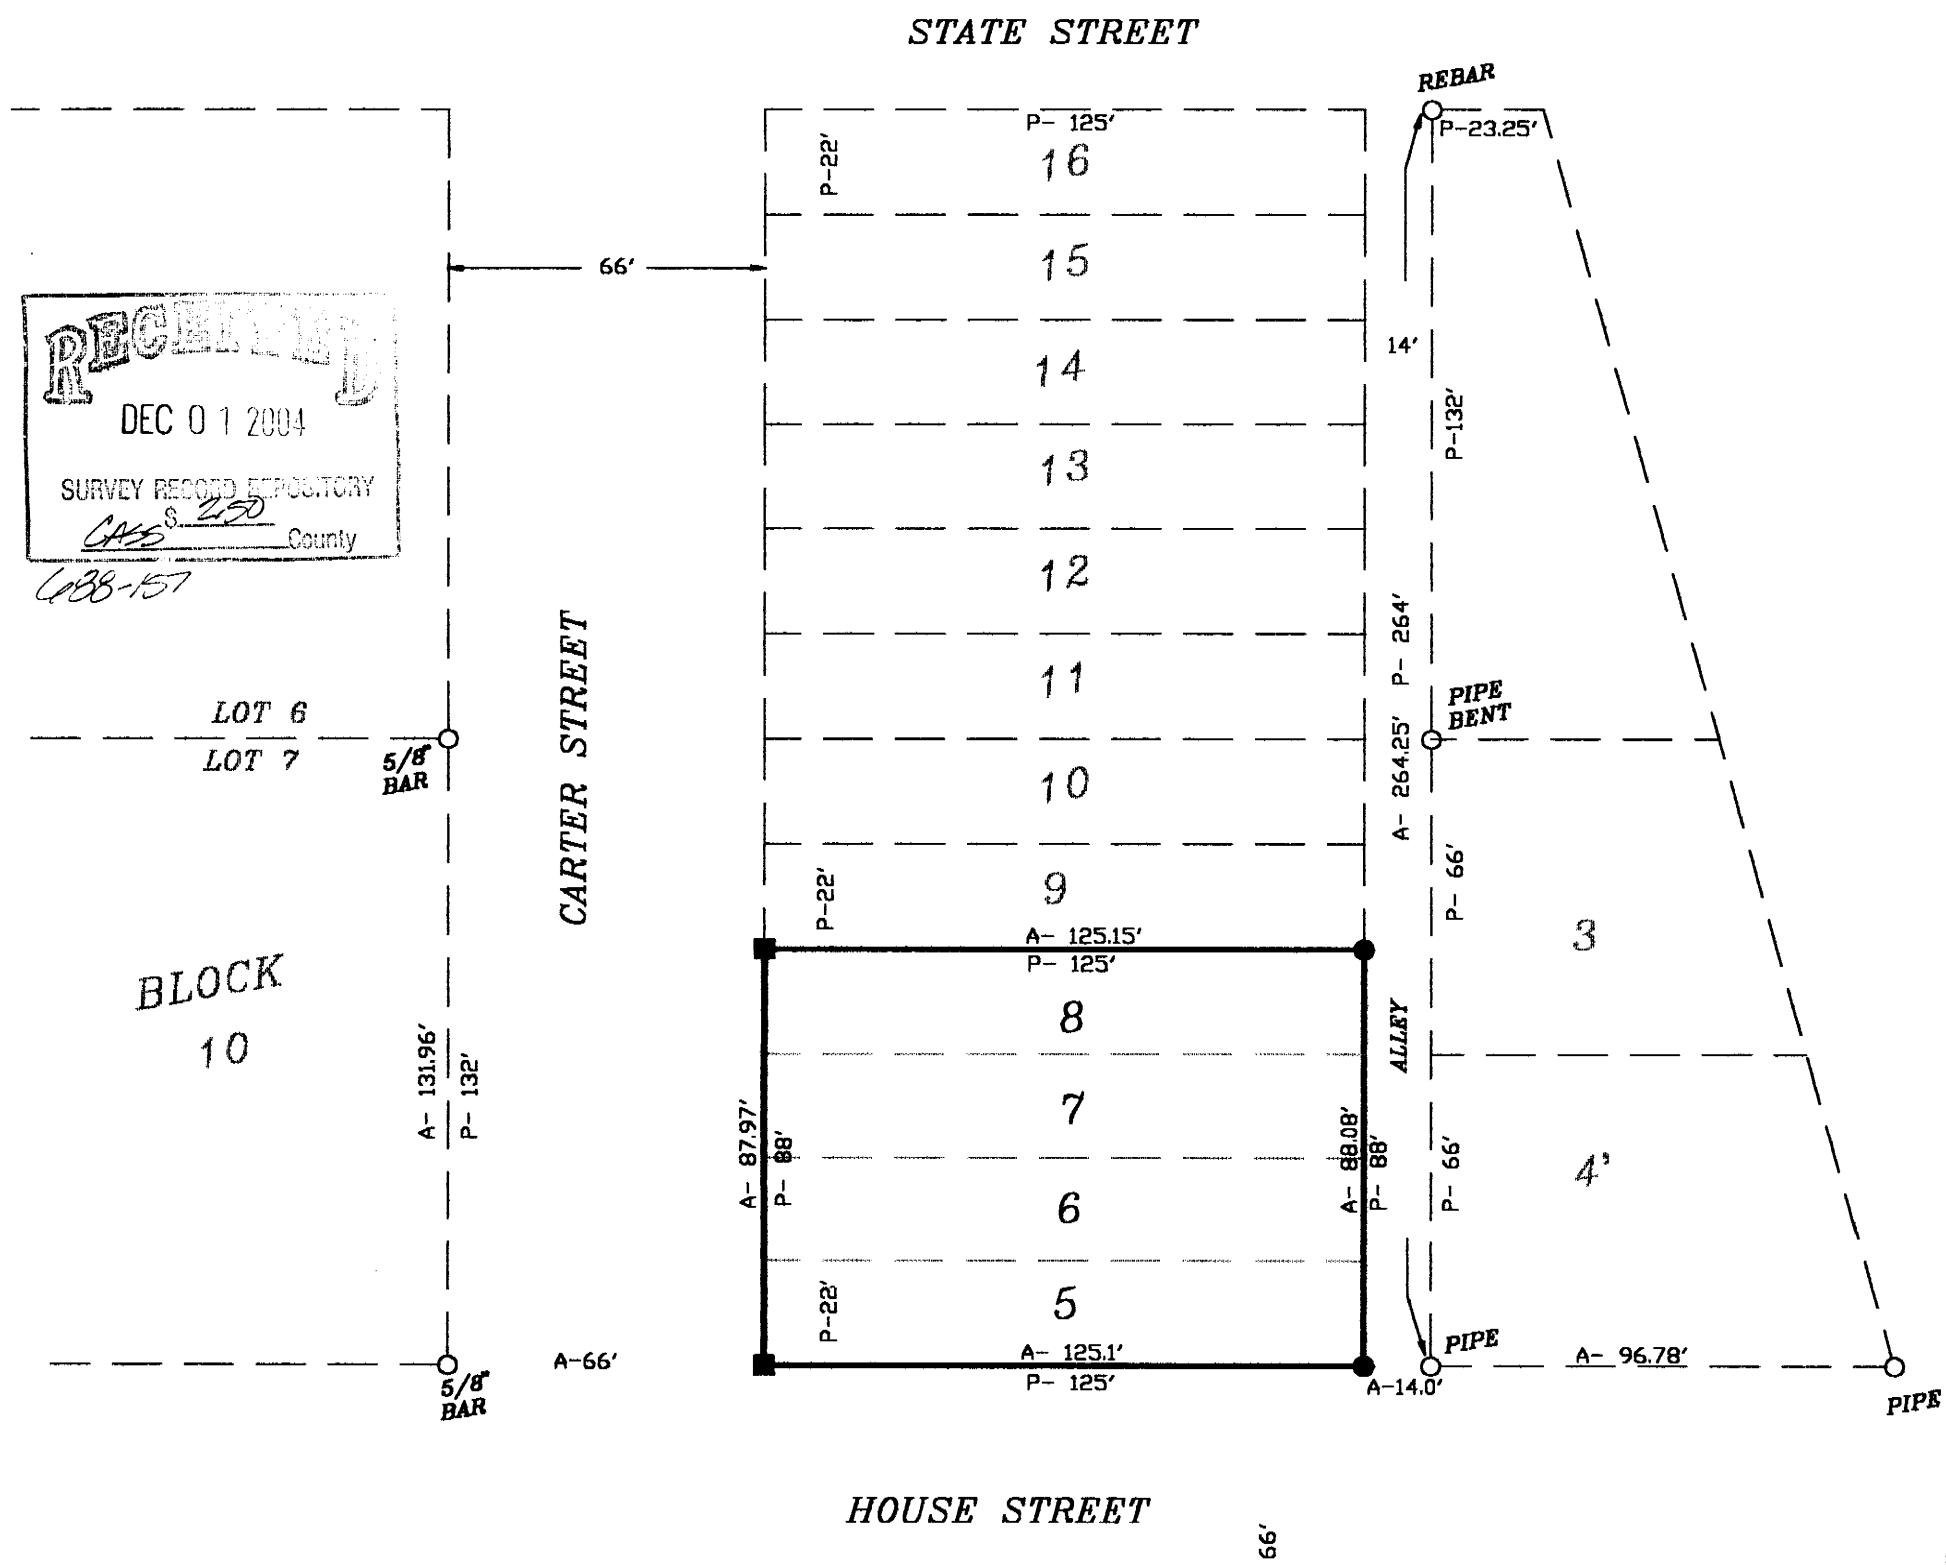

RECEIVED
DEC 01 2004
SURVEY RECORD REPOSITORY
CASS County
$ 250
688-157

N

SCALE: 1" = 40'

- O FOUND CORNER
- ● SET 1/2" BAR & L.S. CAP
- ■ SET MAG NAIL IN SIDEWALK

P- PLAT DISTANCE
A- ACTUAL DISTANCE
0 revisions

SURVEYOR'S CERTIFICATE

I do hereby certify that, under my personal supervision, this survey plat was prepared from an actual survey completed this 12th day of June 2004 and is correct to the best of my knowledge.

NEBRASKA REGISTERED LS-391 LAND SURVEYOR DAVID L. SCHMITZ

David L. Schmitz, Registered Land Surveyor
Nebraska Reg. No. 391

SCHMITZ
LAND
SURVEYING, INC.
406 PINEWOOD DRIVE
NEBRASKA CITY, NE
(402) 873-5907/9548

DRAWN BY Charlene Vogt