Official Survey Record

LANCASTER County, Nebraska

Phone (402) 434-2686
Fax (402) 434-2687

ALLIED SURVEYING AND MAPPING, INC.
6120 South 58th Street – Suite "A" – Lincoln, Nebraska 68516

Survey of 950 Garden Street - Lot 6, Block 3 Push Pines - Lancaster County, Nebraska

Section 11 T. 8 N., R. 8 E of the 6th P.M.

Job No. 33367

Sheet 1 of 1

JUNE, 2004

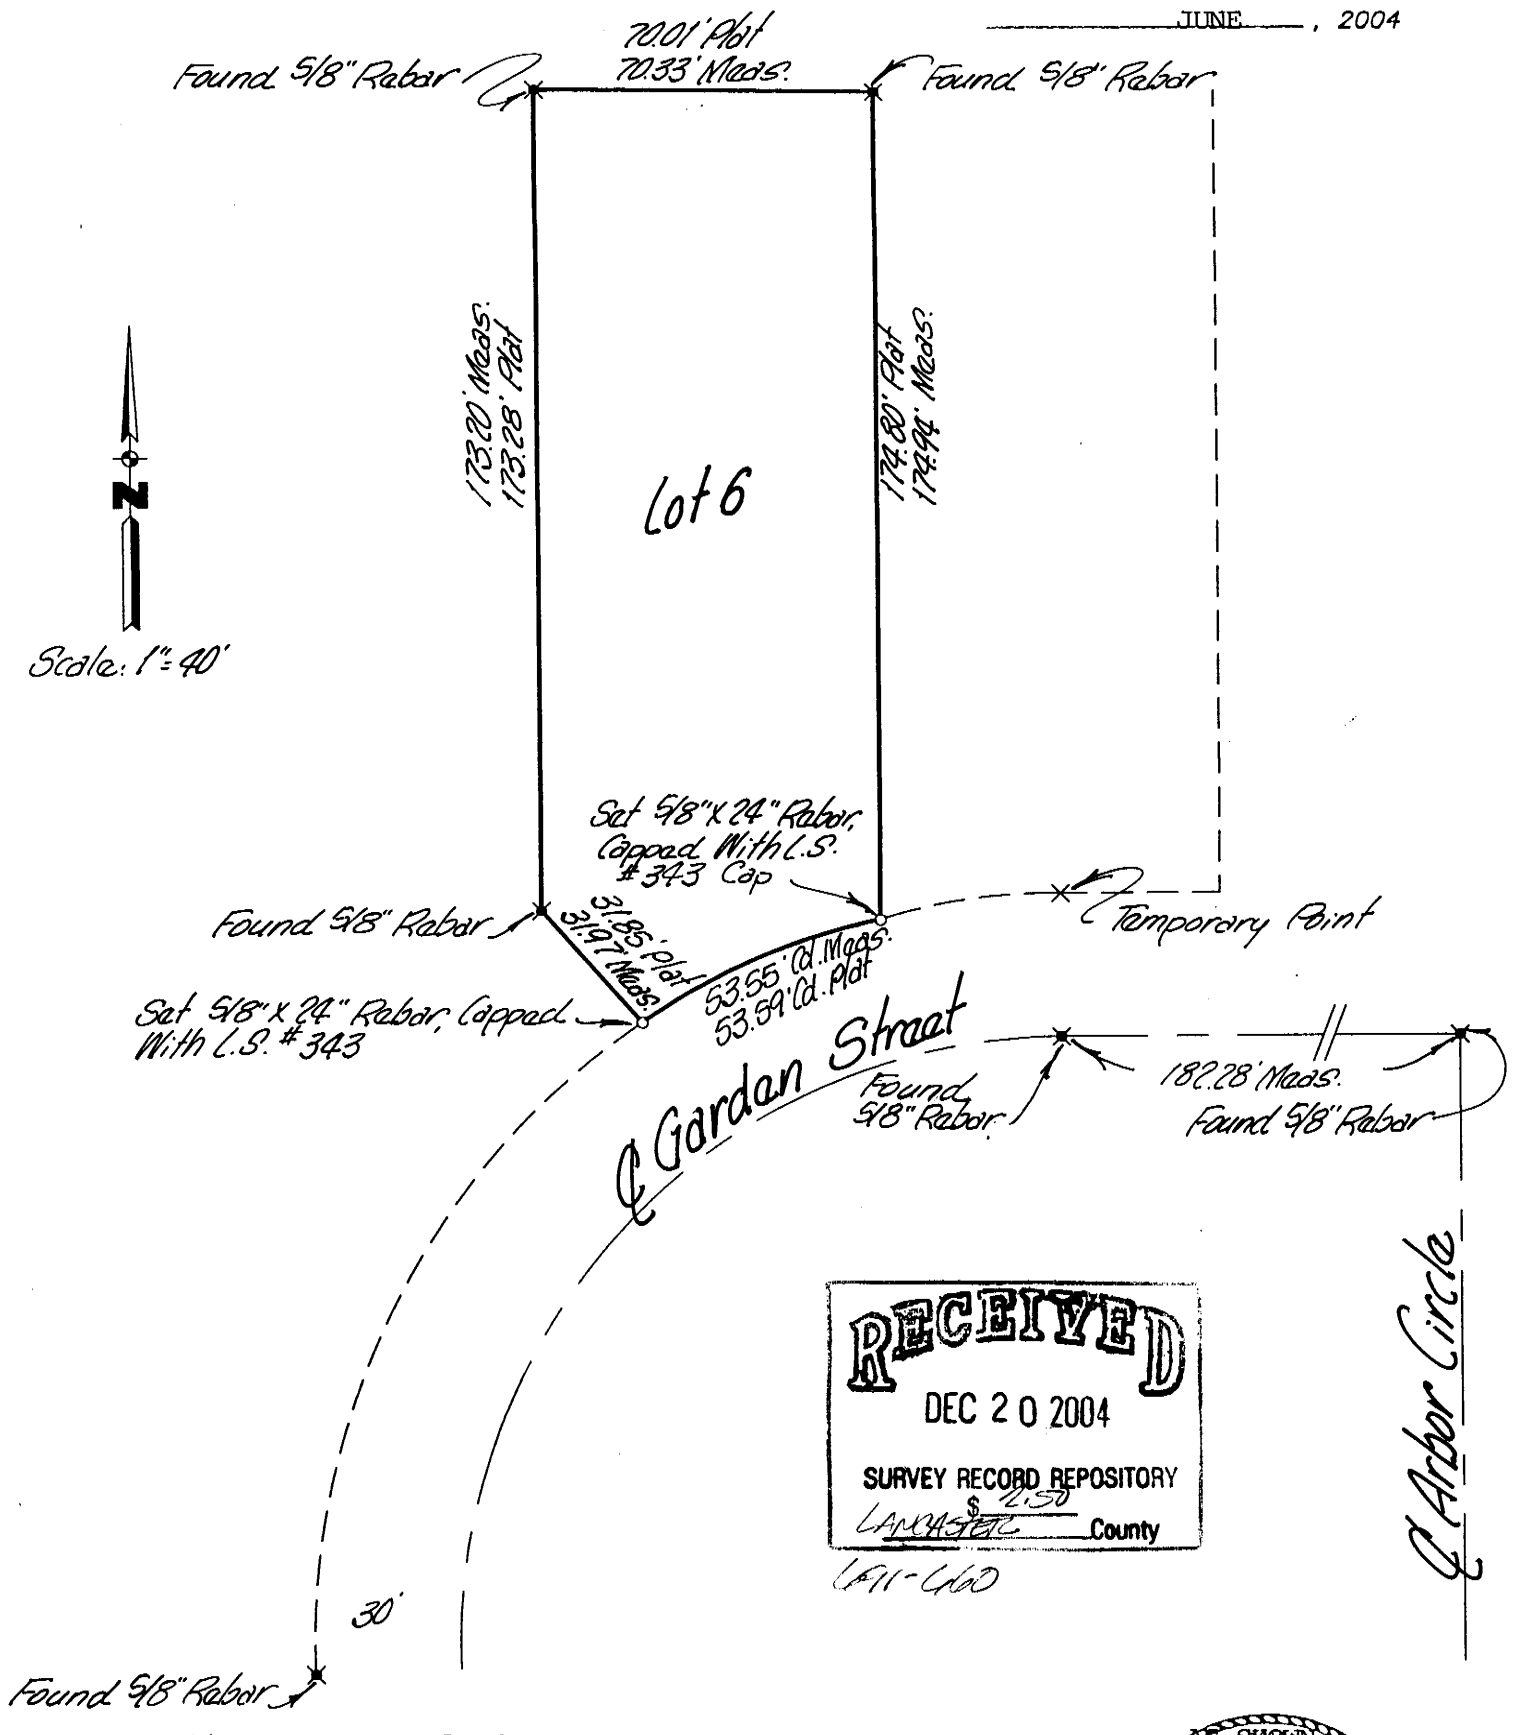

RECEIVED
DEC 20 2004
SURVEY RECORD REPOSITORY
$ 2.50
LANCASTER County
LA11-060

o = Set 5/8" X 24" Capped Rebar

● = Monuments Found AS SHOWN

SURVEYORS CERTIFICATE

I hearby certify that I have accurately surveyed the property in the above plat. Iron Rebar were set at points marked o. All dimensions are in feet and decimals of a foot.

Signed this 1st day of JULY, 2004

NAME DENNIS D. SIMONDS

Surveyor's License # 343
Nebraska L.S.

(SEAL)

REGISTERED PROFESSIONAL LAND SURVEYOR
DENNIS D. SIMONDS
LS-343
STATE OF NEBRASKA