JOB NO. 05-074

A SURVEY PLAT OF LOT 89, K-1 CABIN AREA LOCATED IN SECTION 9, T.14 N., R.38 W. OF THE 6th P.M., KEITH COUNTY, NEBRASKA

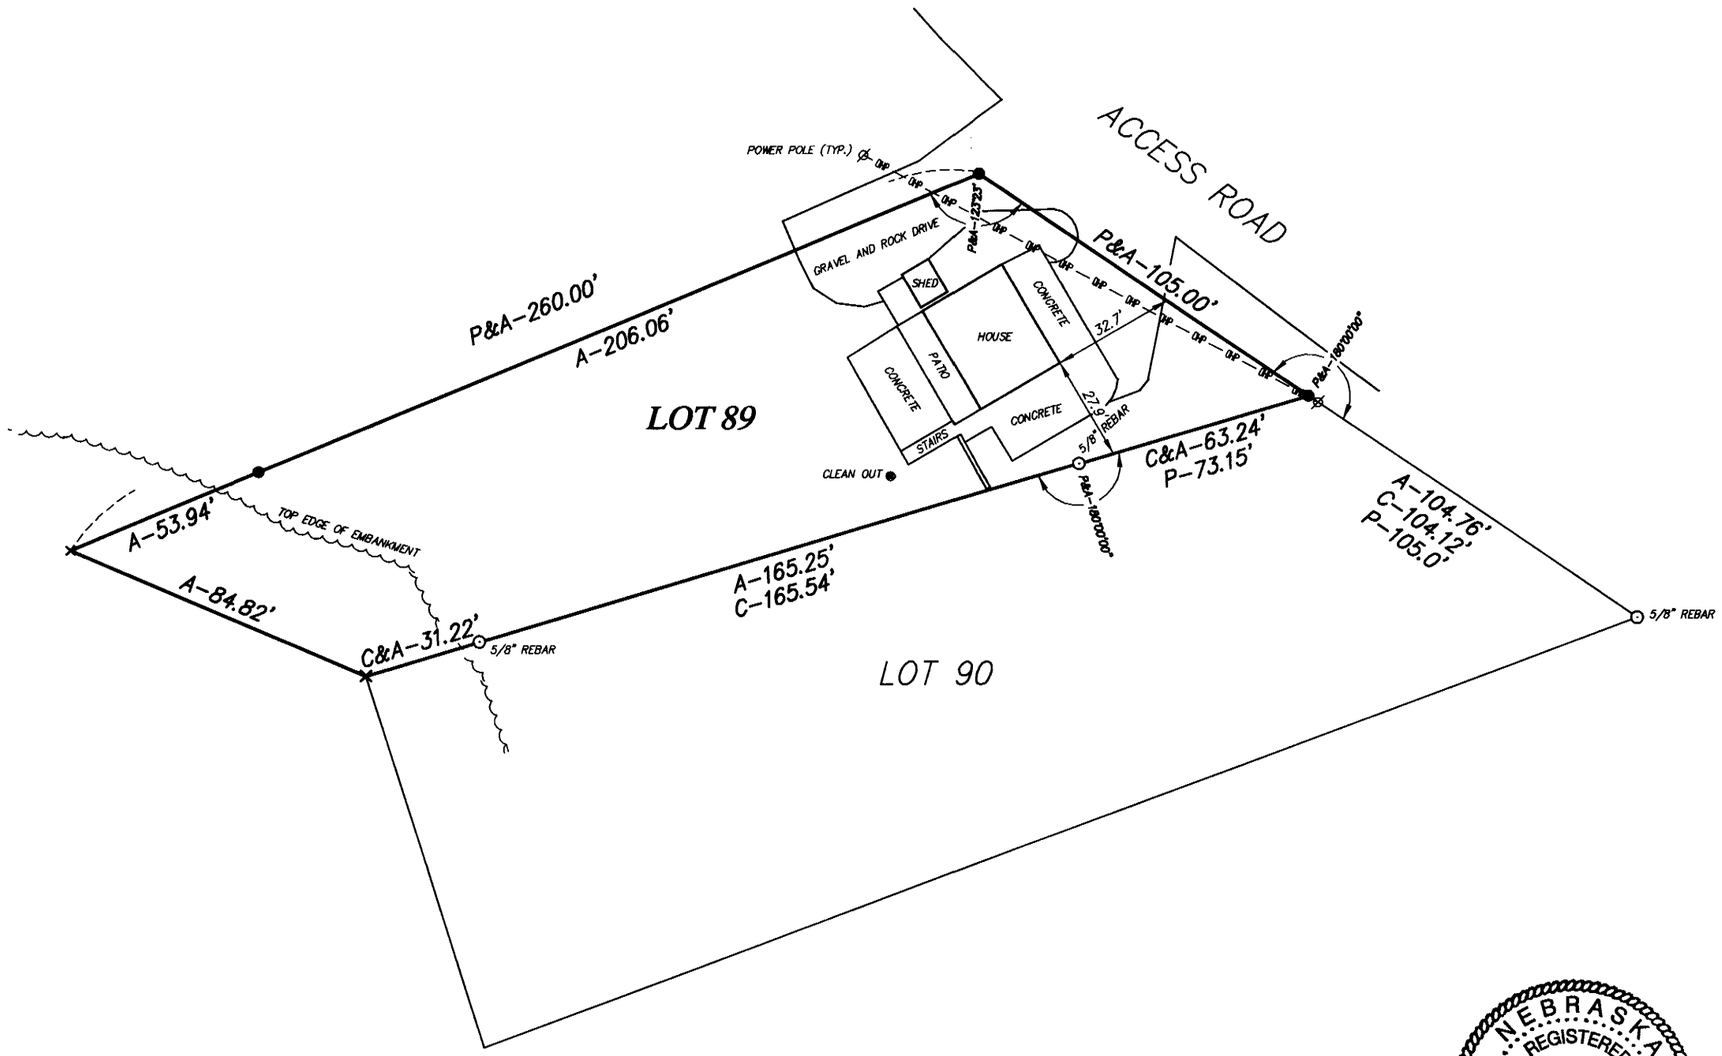

N
W E
S

SCALE 1" = 40'

LEGEND

- ○ FOUND MONUMENT
- ● MONUMENT SET 1/2" REBAR W/ PLASTIC CAP STAMPED R.L.S. 554

P– PLATTED DISTANCE
A– ACTUAL DISTANCE
C– VIRGEL D. CARR DISTANCE SURVEY OF LOT 90, DATED JANUARY 1999

RECORDED
JUL 07 2005
SURVEY RECORD REPOSITORY
$ 250
KEITH County
718-110

SURVEYOR'S CERTIFICATE

I do hereby certify that, under my personal supervision, this plat was prepared from an actual survey completed this 10th day of May, 2005, and is correct to the best of my knowledge.

NEBRASKA REGISTERED LS-554 LAND SURVEYOR RYAN E. DICKINSON

Ryan E. Dickinson, Registered Land Surveyor
Nebraska Reg. No. 554

DICKINSON LAND SURVEYORS
P.O.BOX 283, OGALLALA, NEBRASKA
OFFICE-308-284-8440 CELL-308-289-1485