ADMINISTRATIVE SUBDIVISION

BOULEVARD TERRACE REPLAT

BEING A REPLAT OF LOT 7, FIELD CLUB SUBDIVISION AND LOTS 8, 9 AND WEST ONE-HALF OF VACATED ALLEY ADJOINING ON EAST, BLOCK 1, BOULEVARD TERRACE, LOCATED IN THE NORTHWEST ONE-QUARTER OF SECTION 28, TOWNSHIP 15 NORTH, RANGE 13 EAST OF THE 6th. P.M., DOUGLAS COUNTY, NEBRASKA.

Lots 1 and 2

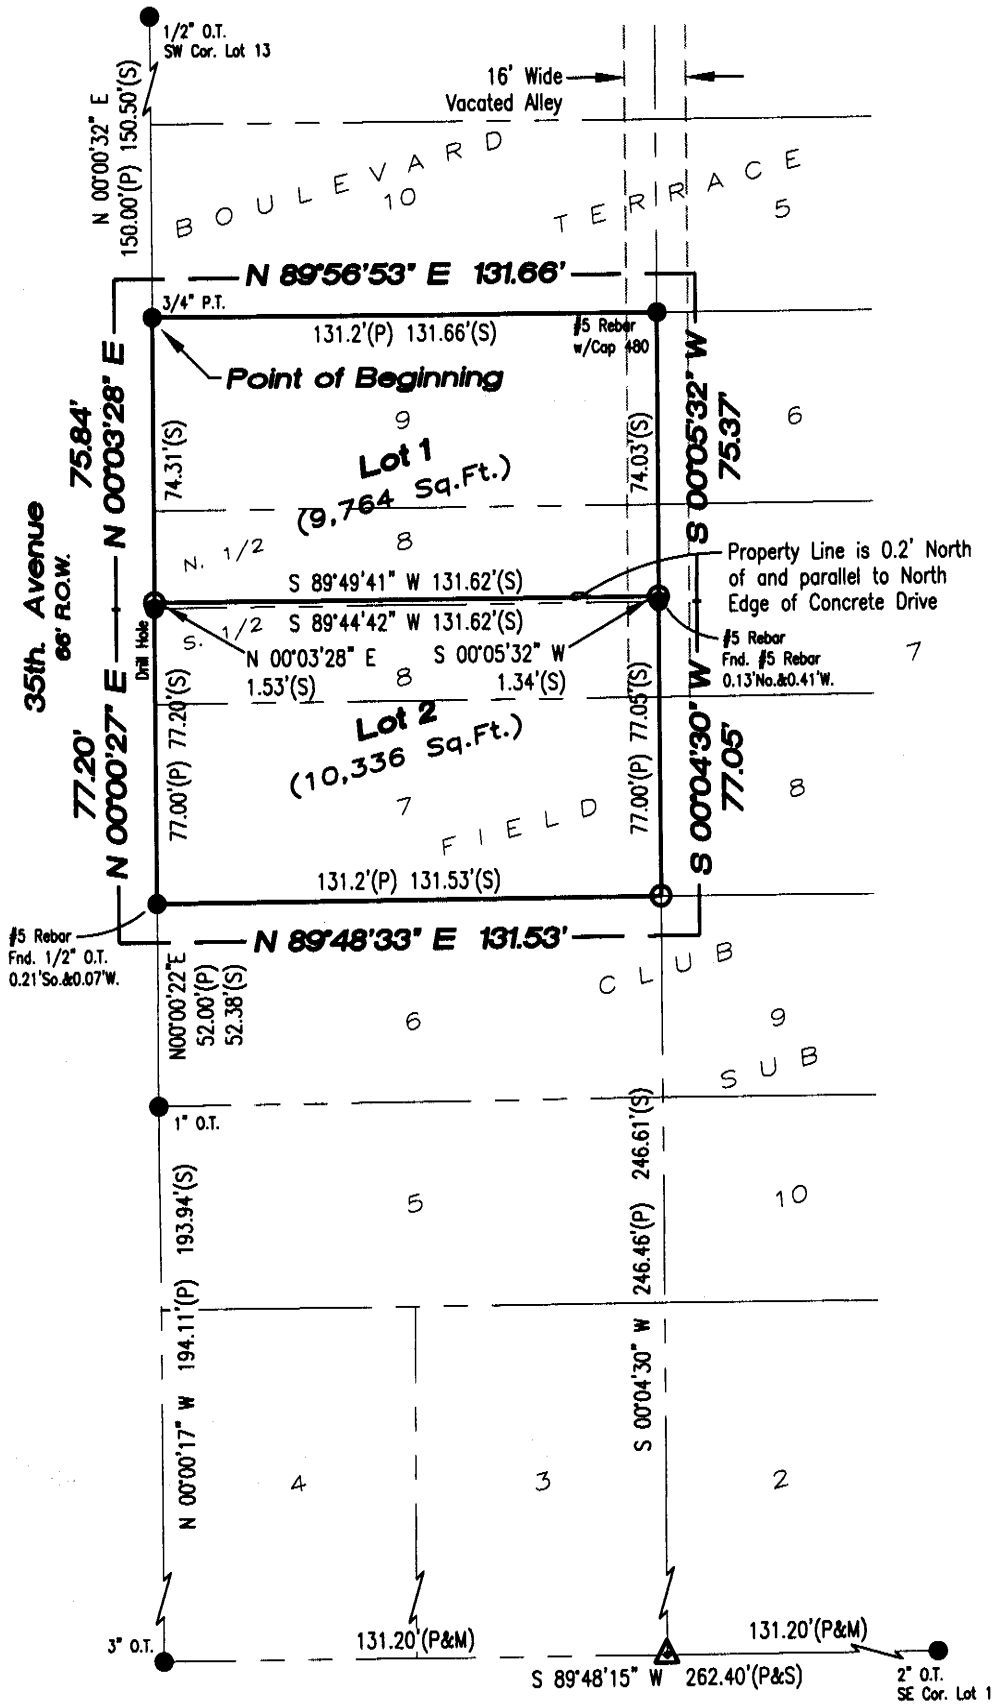

LEGEND

- ● PROPERTY CORNER FOUND
- ○ PROPERTY CORNER SET (5/8" Rebar w/ Cap #592)
- △ COMPUTED CORNER (No Monument Set)
- (P) PLAT DIMENSION
- (S) SURVEY DIMENSION
- O.T. OPEN TOP PIPE
- P.T. PINCH TOP PIPE

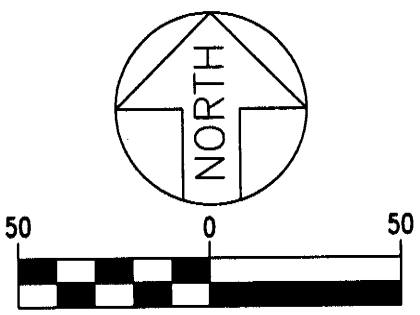

1 inch = 50 ft.

SURVEYOR'S CERTIFICATION

I HEREBY CERTIFY THAT I HAVE MADE AN ACCURATE SURVEY OF THE PROPERTY DESCRIBED HEREIN AND THAT PERMANENT MARKERS HAVE BEEN FOUND OR SET AT ALL LOTS IN BOULEVARD TERRACE REPLAT.

Mark W. Fredrickson

MARK W. FREDRICKSON NE. R.L.S. #592

7-20-05
DATE

NEBRASKA REGISTERED LS-592 LAND SURVEYOR MARK W. FREDRICKSON

THE SCHEMMER ASSOCIATES

Architects Engineers
1044 North 115th. Street, Suite 300
Omaha, NE 68154-4436
402.493.4800

RECEIVED
JUL 21 2005
SURVEY RECORD REPOSITORY
$ 5
DOUGLAS County
720-494 1/2

SHEET 1 OF 2

DRAWN CJG CHECKED MWF SURVEY DATE 06/13/05 Bk./Pg. 2005-3/21 JOB # 05005.018