EDENTON NORTH 15TH ADDITION

FINAL PLAT

BASED ON
EDENTON NORTH 6TH ADDITION PRELIMINARY PLAT # 01019

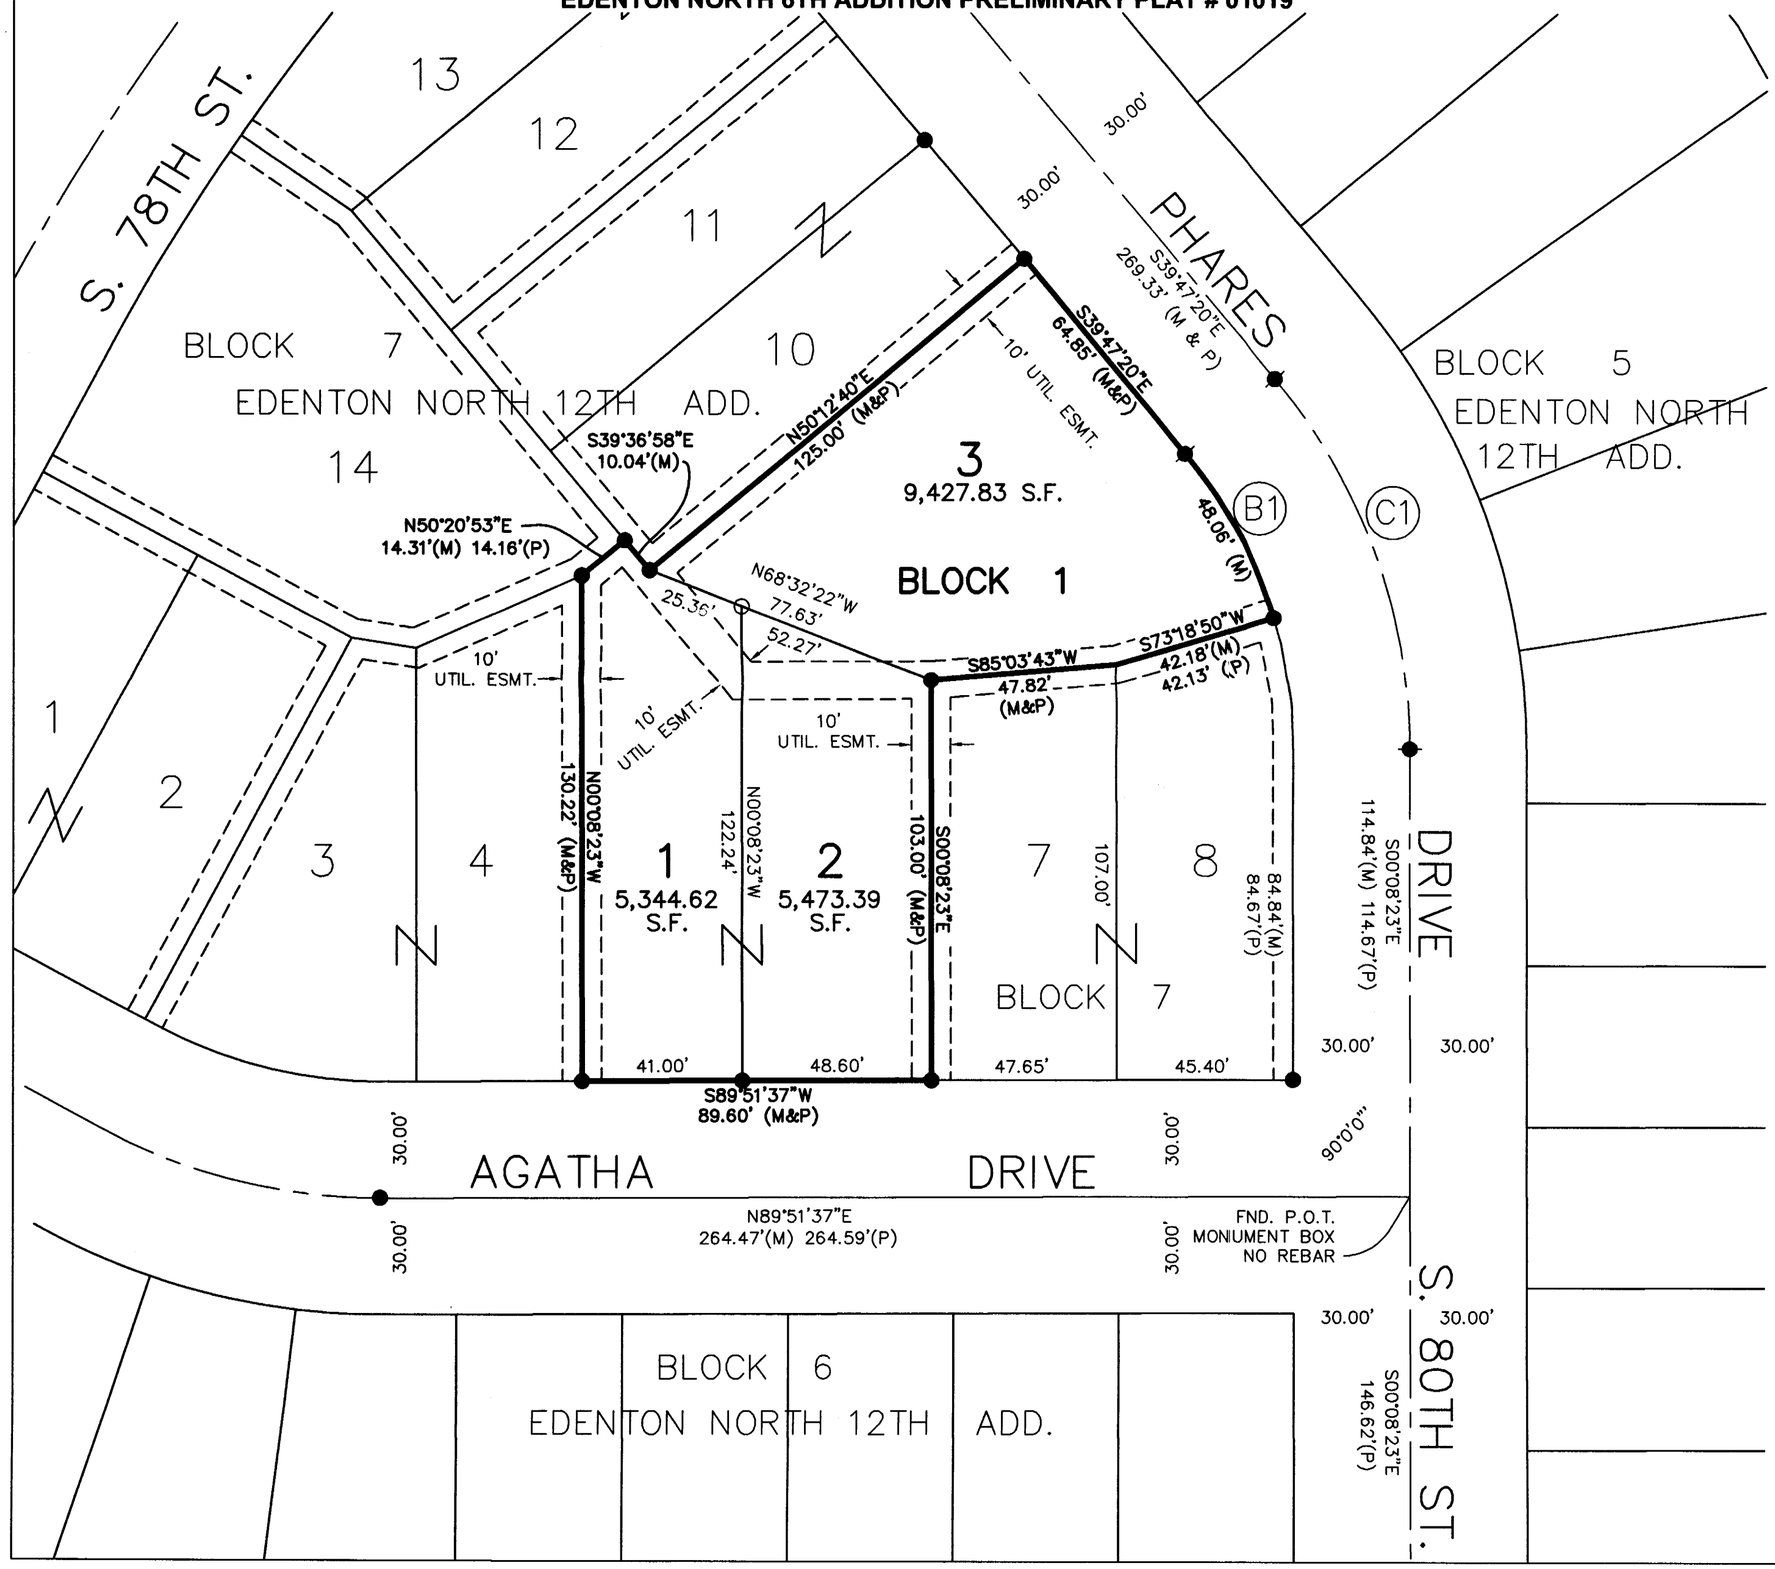

RECEIVED
OCT 03 2005
SURVEY RECORD REPOSITORY
$.5
LANCASTER County
731-002 1/2

SCALE: 1 INCH = 30 FEET

CURVE DATA

B1
R = 120.00'
L = 48.39'
Δ = 23°06'10"
CL = 48.06'
CB = S28°14'15"E

C1
R = 150.00'
L = 103.80'
Δ = 39°38'37"
CL = 101.74'
CB = S19°57'51"E

LEGEND

(M)	MEASURED DISTANCE
(P)	PLAT DISTANCE
●	FOUND CORNER – #5 REBAR
○	SET CORNER – #5 CAPPED REBAR
— · —	CENTER LINE
━━━	PLAT BOUNDARY
- - - -	EASEMENT LINE
N	ATTACHED SINGLE FAMILY LOT